CORNER 'A'
SCALE: 1" = 5'

CORNER 'B'
SCALE: 1" = 5'

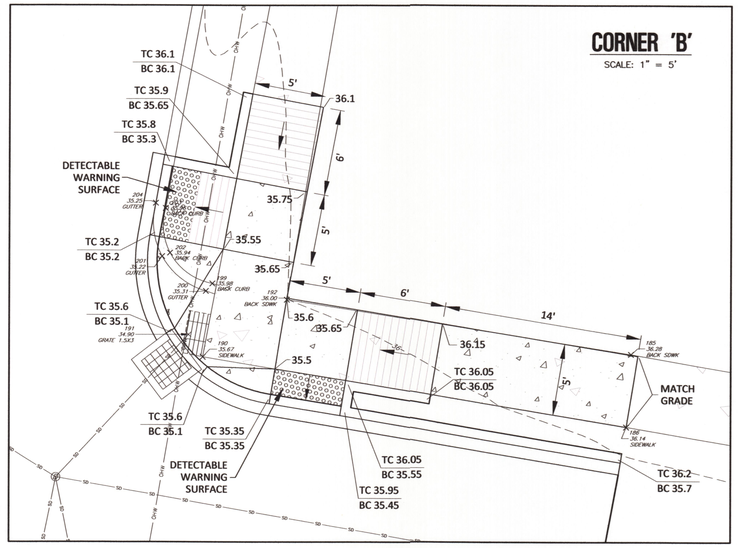

MISS UTILITY
OF
DELMARVA

PROTECT YOURSELF, GIVE THREE WORKING DAYS NOTICE
1-800-282-8555 (DE)
1-800-441-8355 (MD, VA)
(IT IS THE RESPONSIBILITY OF THE CONTRACTOR TO CONTACT MISS UTILITY PRIOR TO THE START OF CONSTRUCTION.)

PROPOSED SITE LEGEND

- PROP. CURB AND GUTTER
- PROP. CONCRETE
- PROP. 2" ASPHALT OVERLAY
- PROP. 2" MILLING/ASPHALT OVERLAY
- PROP. FULL DEPTH PAVEMENT REPLACEMENT
- PROP. SIGN
- PROP. STORM DRAIN INLET

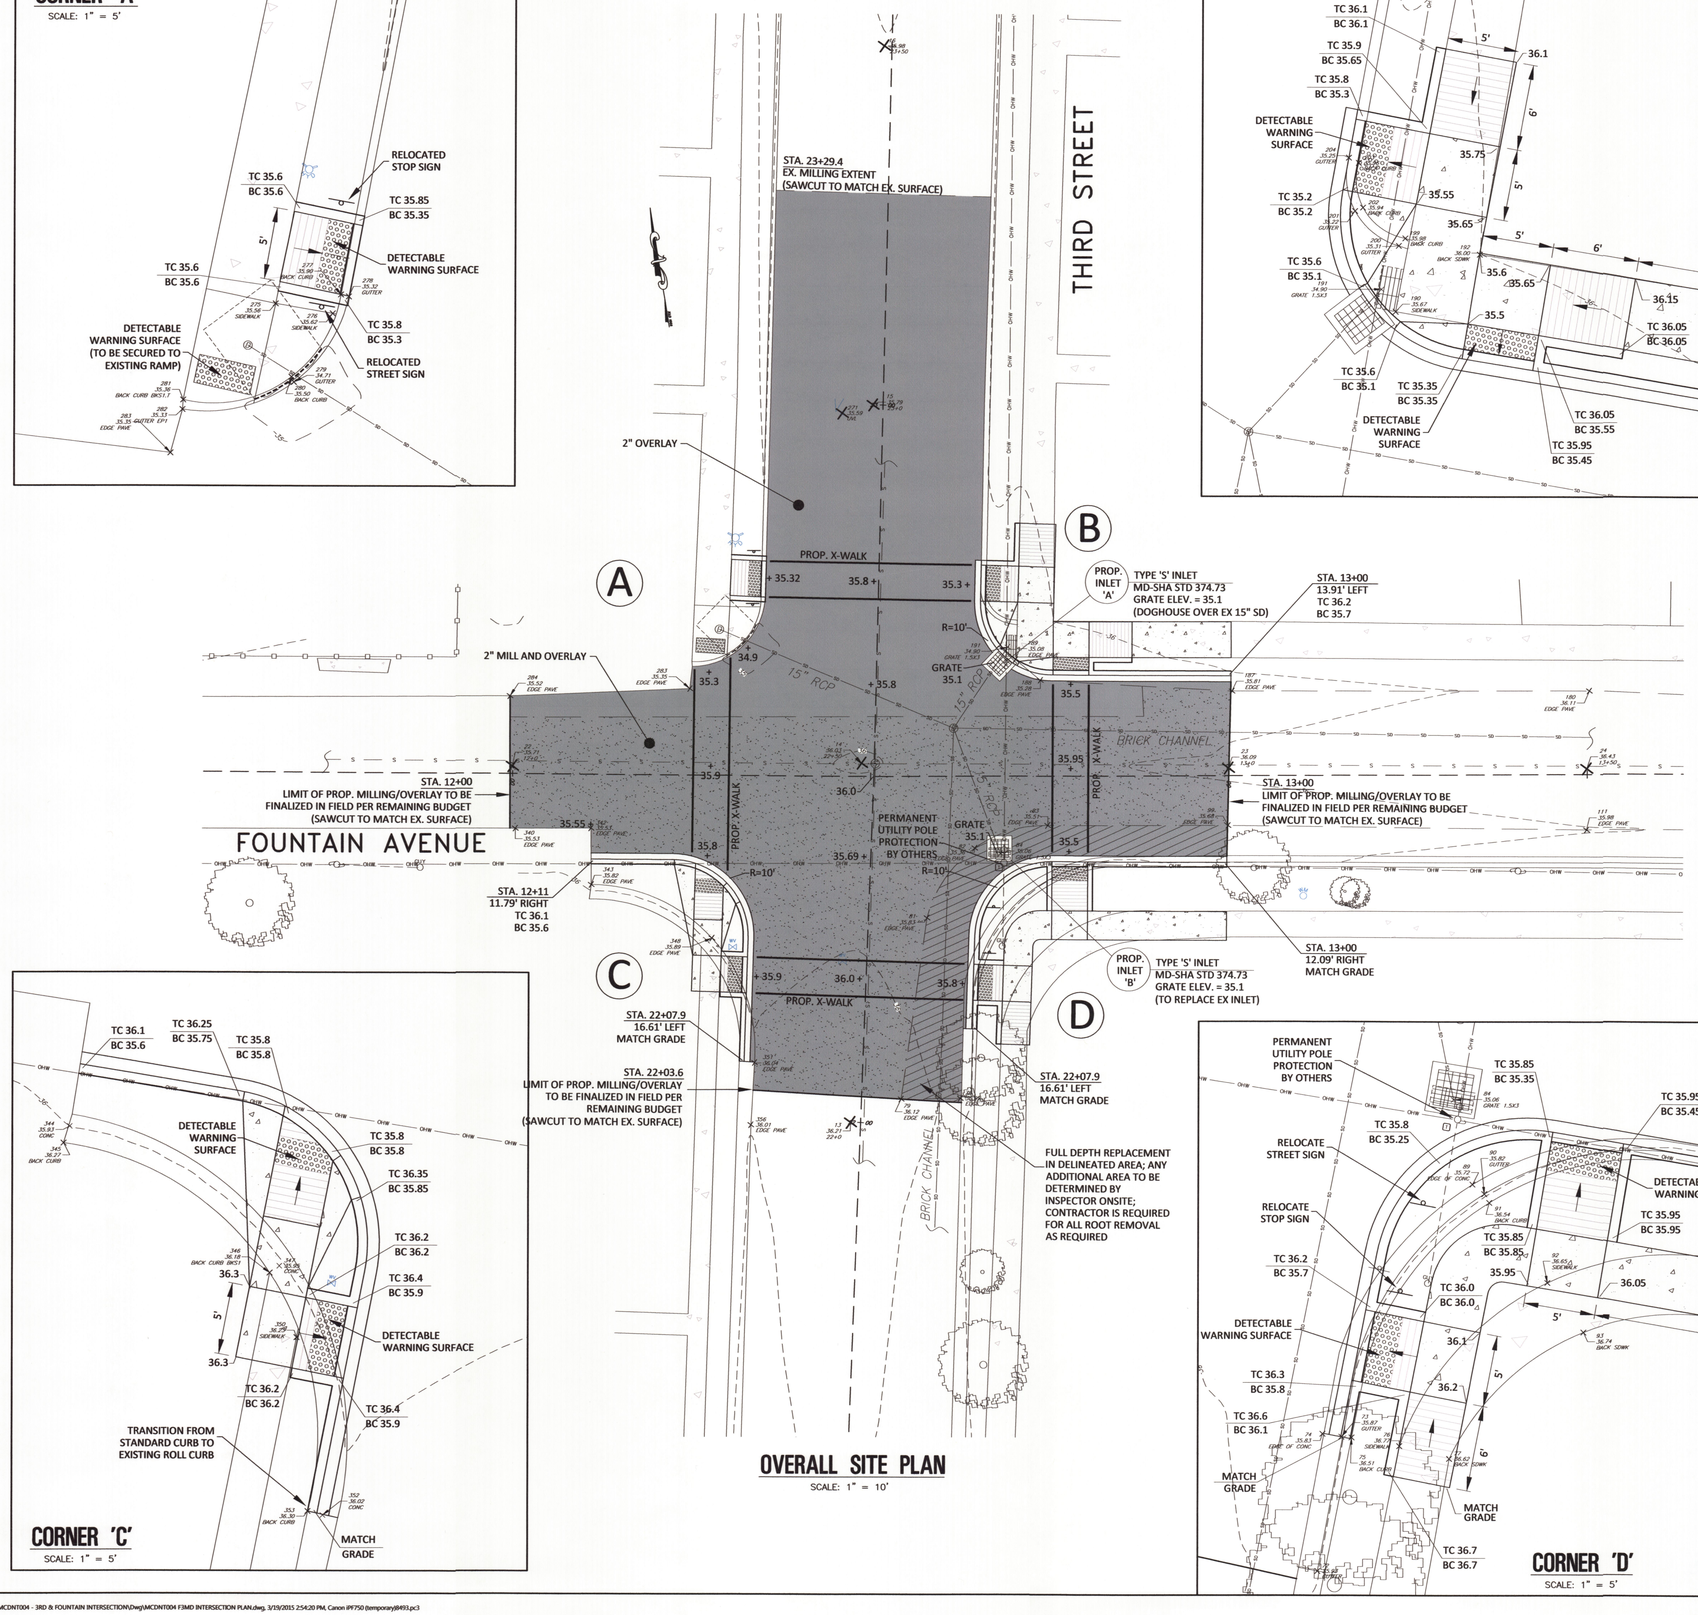

OVERALL SITE PLAN
SCALE: 1" = 10'

CORNER 'C'
SCALE: 1" = 5'

CORNER 'D'
SCALE: 1" = 5'

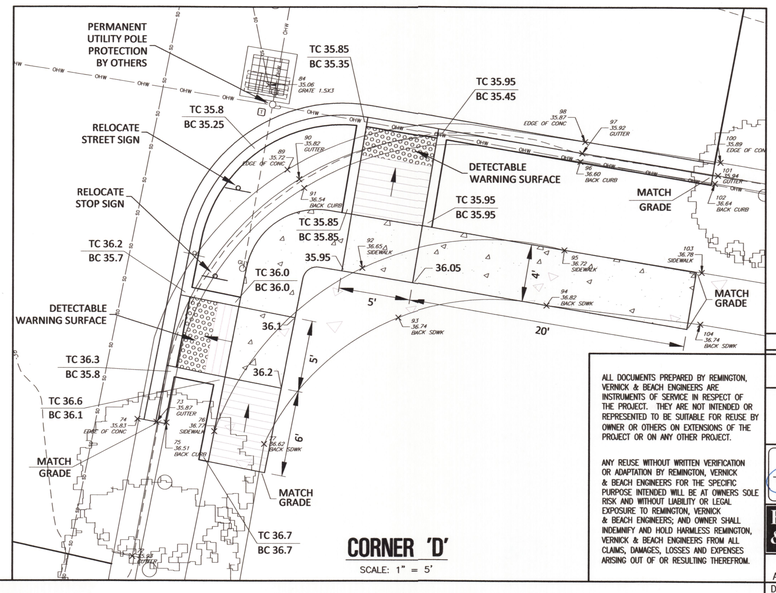

NOTE: CONTRACTOR SHALL MATCH EXISTING CENTERLINE AND GUTTER GRADES IN AREA WHERE NO PROPOSED GRADING IS INDICATED

NO.	REVISION	DATE	BY	CHK. BY

ALL DOCUMENTS PREPARED BY REMINGTON, VERNICK & BEACH ENGINEERS ARE INSTRUMENTS OF SERVICE IN RESPECT OF THE PROJECT. THEY ARE NOT INTENDED OR REPRESENTED TO BE SUITABLE FOR REUSE BY OWNER OR OTHERS ON EXTENSIONS OF THE PROJECT OR ON ANY OTHER PROJECT.

ANY REUSE WITHOUT WRITTEN VERIFICATION OR ADAPTATION BY REMINGTON, VERNICK & BEACH ENGINEERS FOR THE SPECIFIC PURPOSE INTENDED WILL BE AT OWNERS SOLE RISK AND WITHOUT LIABILITY OR LEGAL EXPOSURE TO REMINGTON, VERNICK & BEACH ENGINEERS; AND OWNER SHALL INDEMNIFY AND HOLD HARMLESS REMINGTON, VERNICK & BEACH ENGINEERS FROM ALL CLAIMS, DAMAGES, LOSSES AND EXPENSES ARISING OUT OF OR RESULTING THEREFROM.

PROPOSED SITE & GRADING PLAN

THIRD STREET & FOUNTAIN AVEUNE RESURFACING

TOWN OF DENTON – CAROLINE COUNTY – MARYLAND

DATE: 3/19/15

THOMAS F. BEACH PROFESSIONAL ENGINEER LIC. NO. 22780

REMINGTON, VERNICK & BEACH ENGINEERS
UNIVERSITY OFFICE PLAZA, BELLEVUE BUILDING, 262 CHAPMAN ROAD, SUITE 105, NEWARK, DE. 19702
(302) 266-0212, FAX: (302) 266-6208, WEB SITE ADDRESS: WWW.RVE.COM

SCALE	DATE	DRAWN BY	DSGN. BY	CHK'D. BY	DWG. NO.	SHEET. NO.
AS SHOWN	MARCH 2015	B.L.	B.L.	C.F.	MCDNT004	4 OF 5

DWG FILE PATH/NAME
G:\Drafting\Drafting\Maryland\Denton\MCDNT004 – 3RD & FOUNTAIN INTERSECTION\Dwg\MCDNT004 F3MD INTERSECTION PLAN.dwg

G:\Drafting\Drafting\Maryland\Denton\MCDNT004 - 3RD & FOUNTAIN INTERSECTION\Dwg\MCDNT004 F3MD INTERSECTION PLAN.dwg, 3/19/2015 2:54:20 PM, Canon IPF750 (temporary)8493.pc3