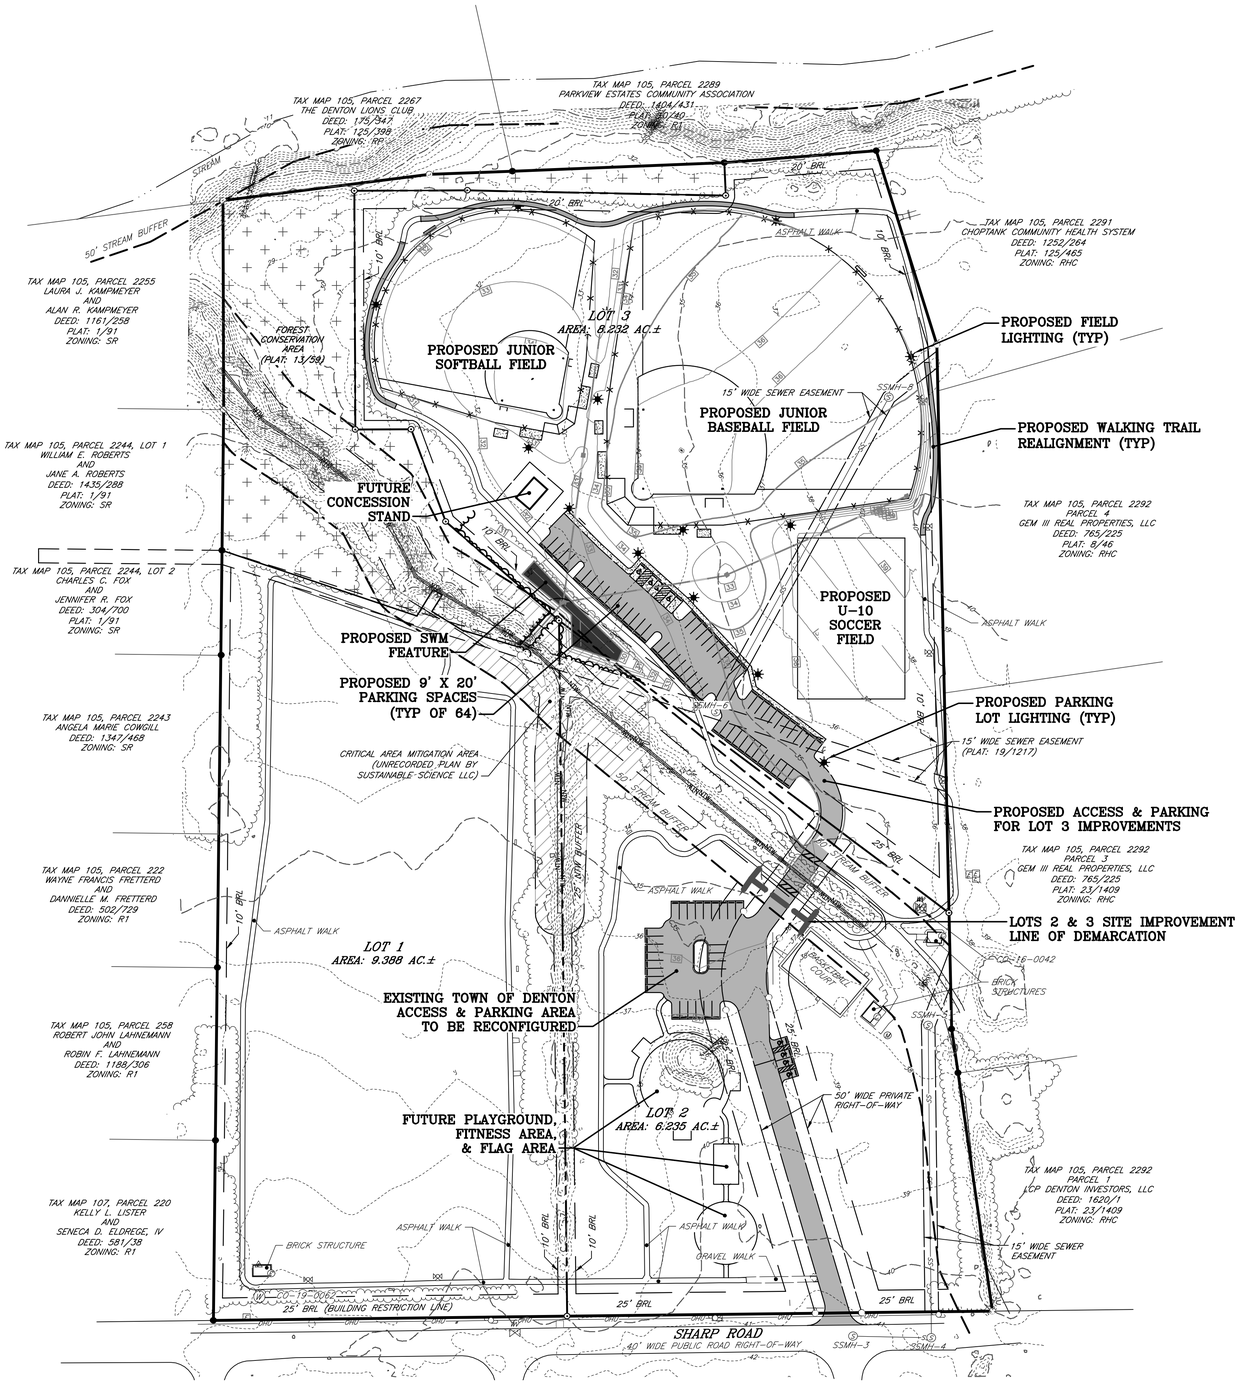

REFER TO SUBSEQUENT SHEETS FOR DETAILED SITE CONSTRUCTION INFORMATION

80' 40' 0' 40' 80' 160'

SCALE IN FEET

NAD 83 (2011) MD COORDINATE SYSTEM

PLANS ARE ISSUED FOR REVIEW ONLY

PLANS ARE NOT APPROVED FOR CONSTRUCTION

REVISIONS TO APPROVED PLANS

No.	DATE	DESCRIPTION	BY

MISS UTILITY
DIG WITH CARE
ARMED MARYLAND 811

BEFORE YOU DIG CALL 1-800-441-8355 OR 811
PROTECT YOURSELF, GIVE TWO WORKING DAYS NOTICE

WARNING!!
THE LOCATIONS OF EXISTING UTILITIES AS SHOWN ON THIS PLAN ARE APPROXIMATE ONLY. THE CONTRACTOR SHALL VERIFY THE LOCATION AND DEPTH OF EXISTING UTILITIES PRIOR TO BEGINNING CONSTRUCTION. THE QUANTITIES SHOWN ON THIS PLAN ARE FOR INFORMATIONAL AND PERMITTING PURPOSES ONLY. THE CONTRACTOR SHALL VERIFY ALL QUANTITIES TO HIS OWN SATISFACTION PRIOR TO BEGINNING CONSTRUCTION.

THE CONTRACTOR SHALL TEST PIT AND LOCATE EXISTING UNDERGROUND UTILITIES PRIOR TO THE BEGINNING OF ANY WORK ON-SITE. THE CONTRACTOR SHALL NOTIFY DEPT. OF PUBLIC WORKS OF ANY POSSIBLE CONFLICT AND REQUEST THE RELOCATION OF THE EXISTING UNDERGROUND UTILITIES BEFORE BEGINNING ANY WORK ON-SITE. THE CONTRACTOR SHALL BE RESPONSIBLE FOR ANY RELOCATION EXPENSE.

Lane Engineering, LLC
Established 1986
Civil Engineers • Land Planning • Land Surveyors
E-mail: general@lanei.com
117 Bay St. Easton, MD 21601 (410) 822-8003
15 Washington St. Cambridge, MD 21613 (410) 221-0818
354 Pennsylvania Ave. Centreville, MD 21617 (410) 758-2095

PROFESSIONAL CERTIFICATION: I hereby certify that these documents were prepared or approved by me, and that I am a duly licensed professional engineer under the laws of the State of Maryland, License No. 23152 , Expiration Date: 7/5/2025.

SEAL

12.12.24
DATE

OVERALL SITE CONTEXT PLAN

SHARP ROAD PARK SPORTS COMPLEX

IN THE TOWN OF DENTON
CAROLINE COUNTY, MARYLAND
TAX MAP 105 GRID 22 PARCEL 2292

ISSUED/REVISED FOR:	DATE:	BY:
PLANNING COMMISSION SUBMITTAL	12/13/24	TWG

SHEET No. C-101
SCALE: AS NOTED
JOB No. 240183
FILE No. 3057

Date: 12/12/2024 - 10:03am User: mphillips Project Manager: TWG
Drawing Path: J:\2024\0100\240183\Civil3D-240183\Dwg\Plots\CCP-PLTS-240183.dwg | C-101
XREF File(s): WLD-BASE-240183/YRSF-BASE-240183/GBS-BASE-24X36-240183/CSW-BASE-240183/CSP-BASE-240183/CSF-BASE-240183