






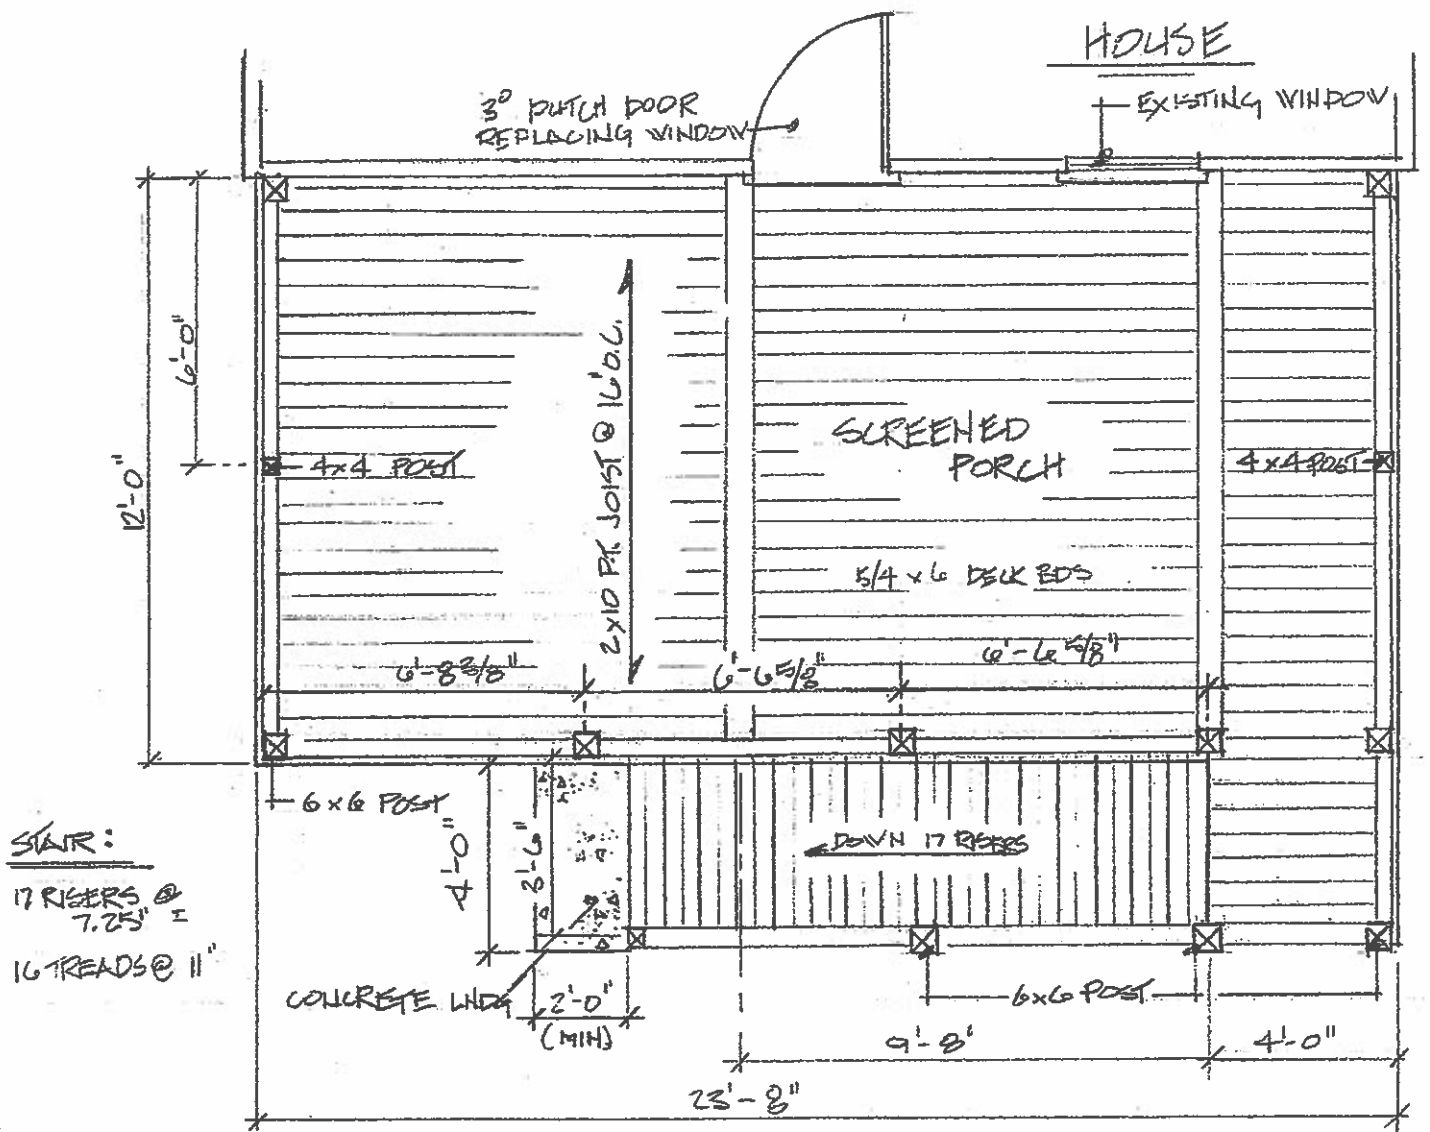


STAIR:
 17 RISERS @ 7.25" =
 16 TREADS @ 11"


SECON STORY PORCH PLAN
 1/4" = 1'-0"

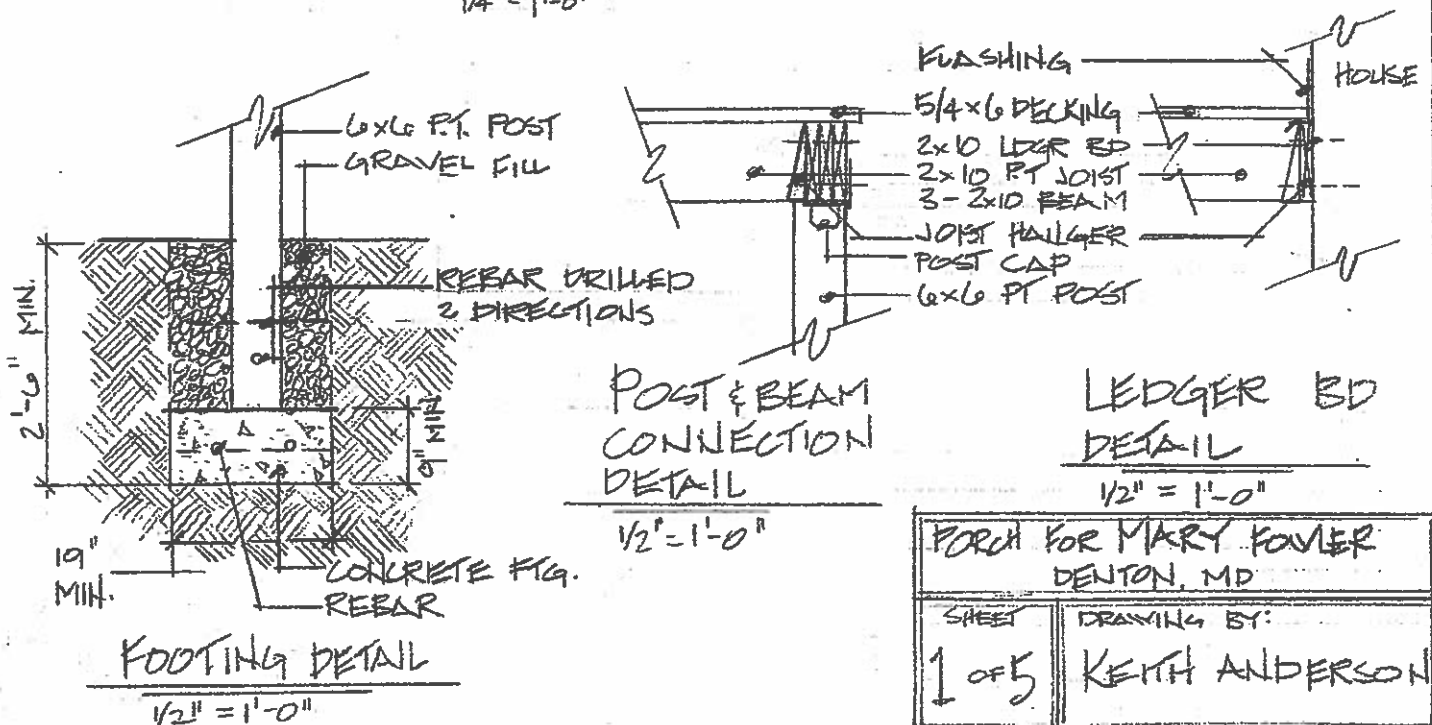

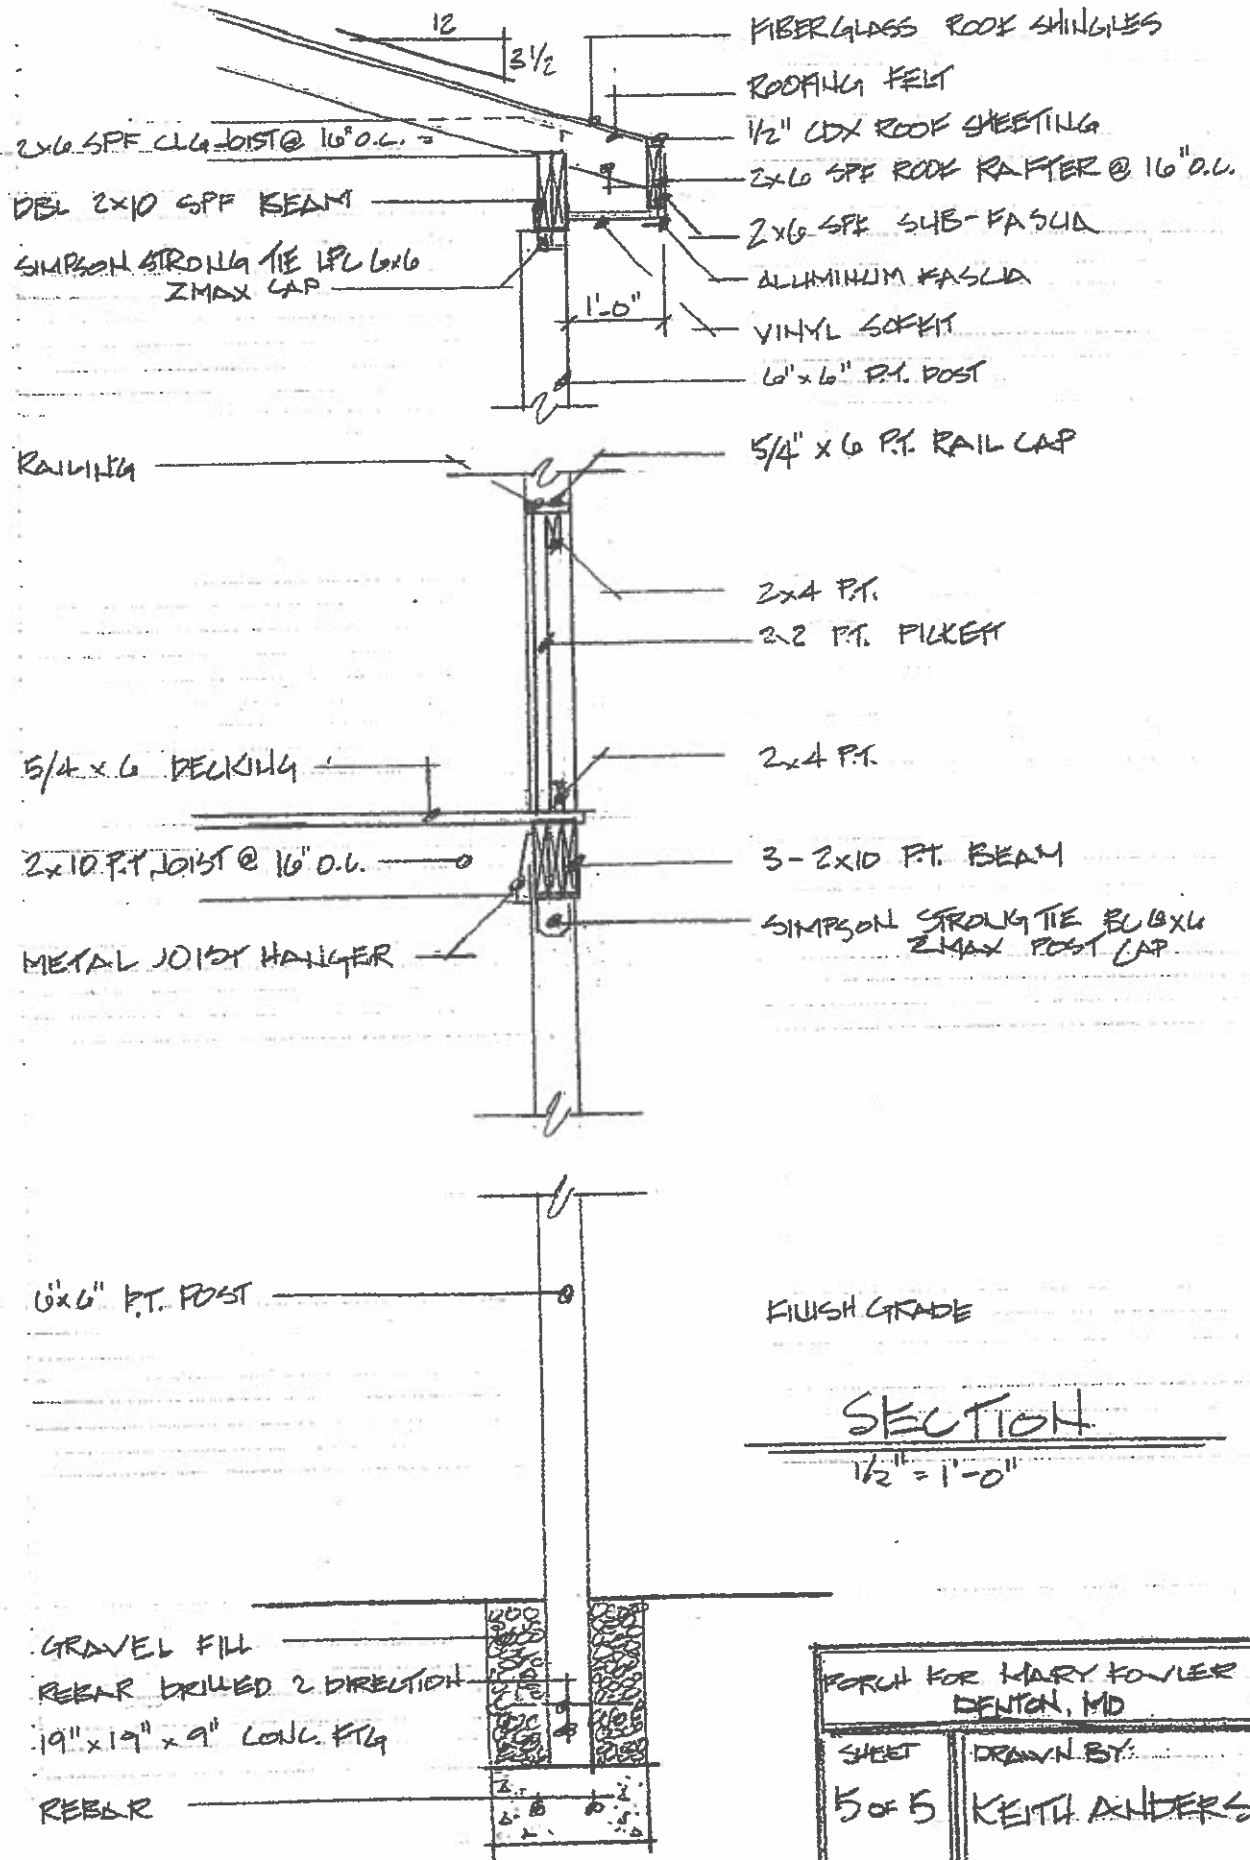

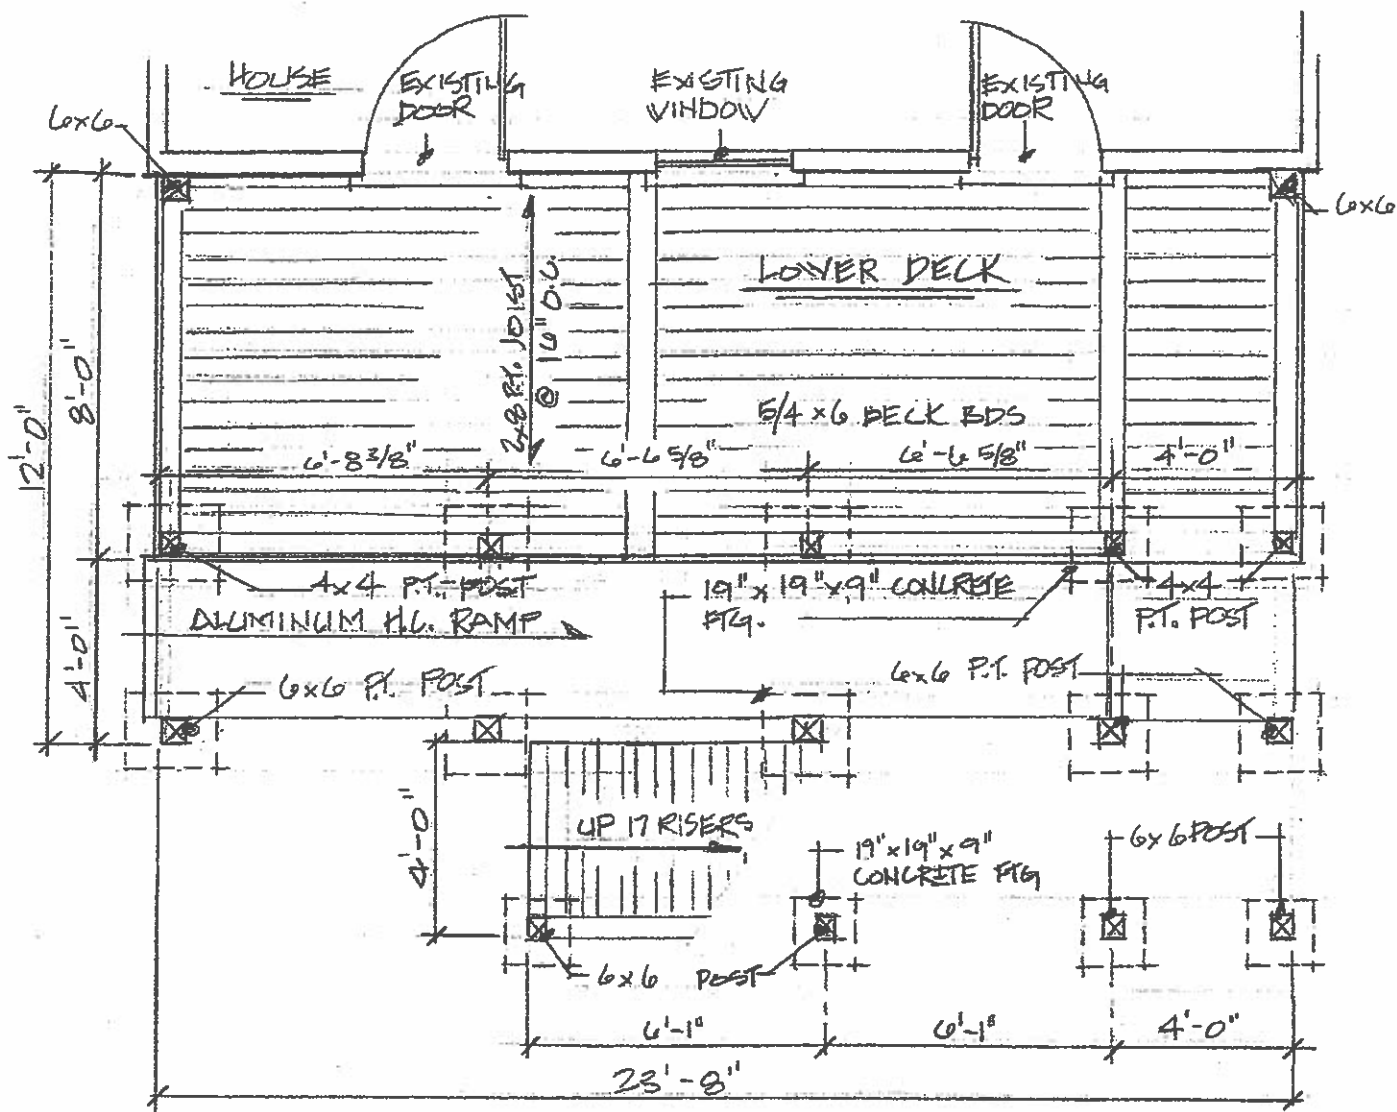

LOWER DECK & POST PLAN

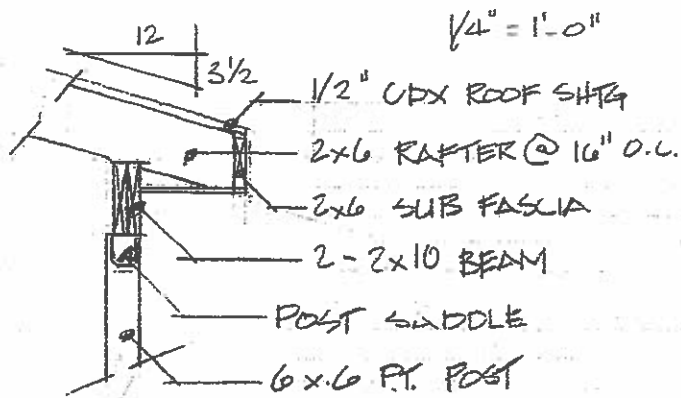


POST/BEAM & ROOF CONNECTION
1/2" = 1'-0"

PORCH FOR MARY FOWLER
DENTON, MD

SHEET
2 OF 5

DRAWING BY
KEITH ANDERSON

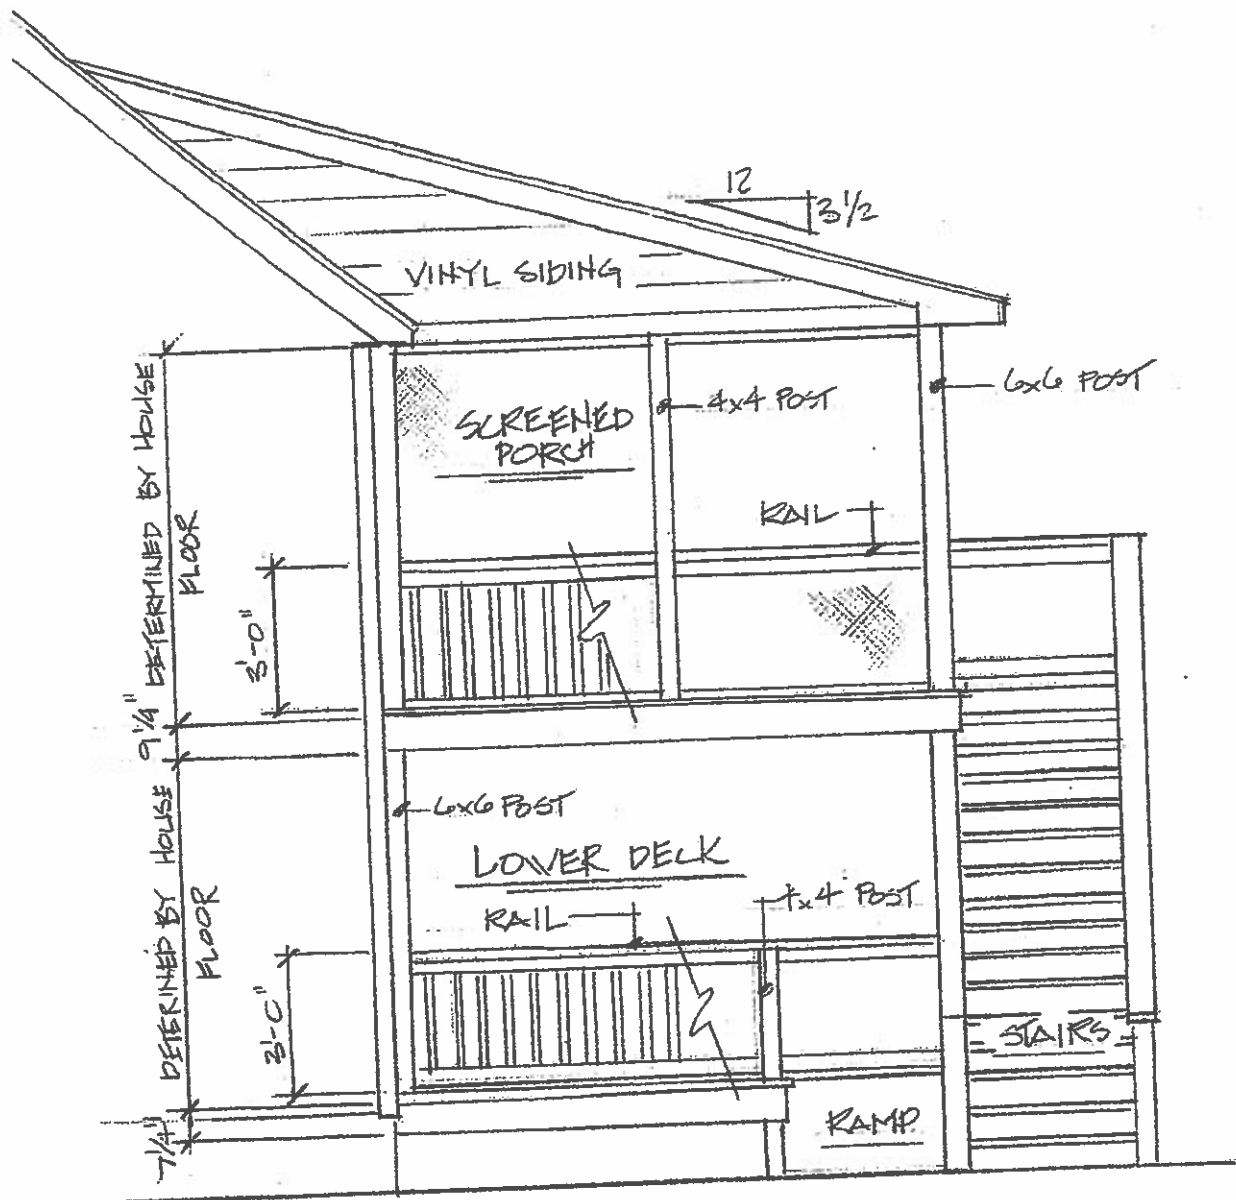


SIDE VIEW

$\frac{1}{4}" = 1'-0"$

PORCH FOR MARY FOWLER
DENTON, MD

SHEET
3 OF 5

DRAWING BY
KEITH ANDERSON

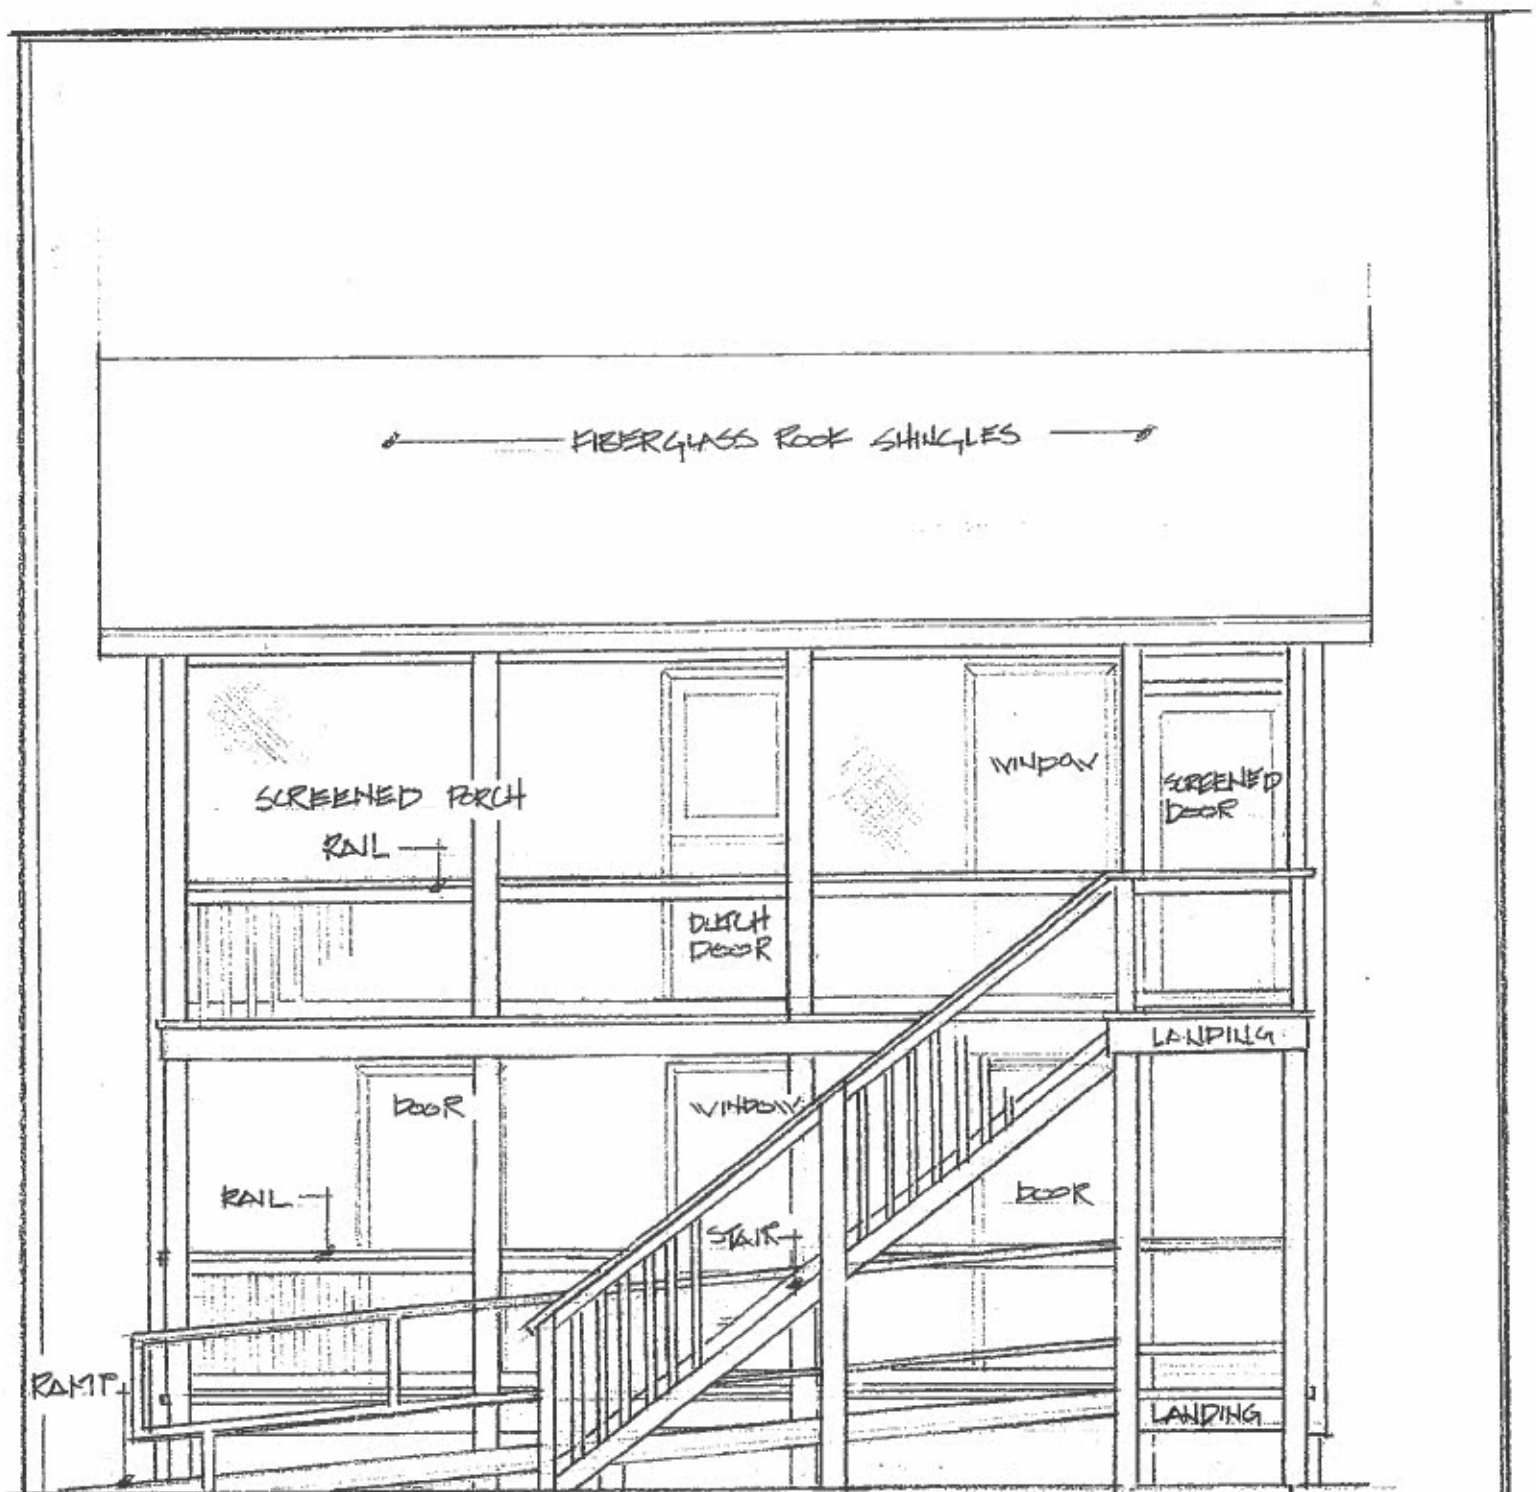

REAR VIEW

$\frac{1}{4}'' = 1'-0''$

PORCH FOR MARY FOWLER
DENTON, MD

SHEET
4 OF 6

DRAWING BY
KEITH ANDERSON