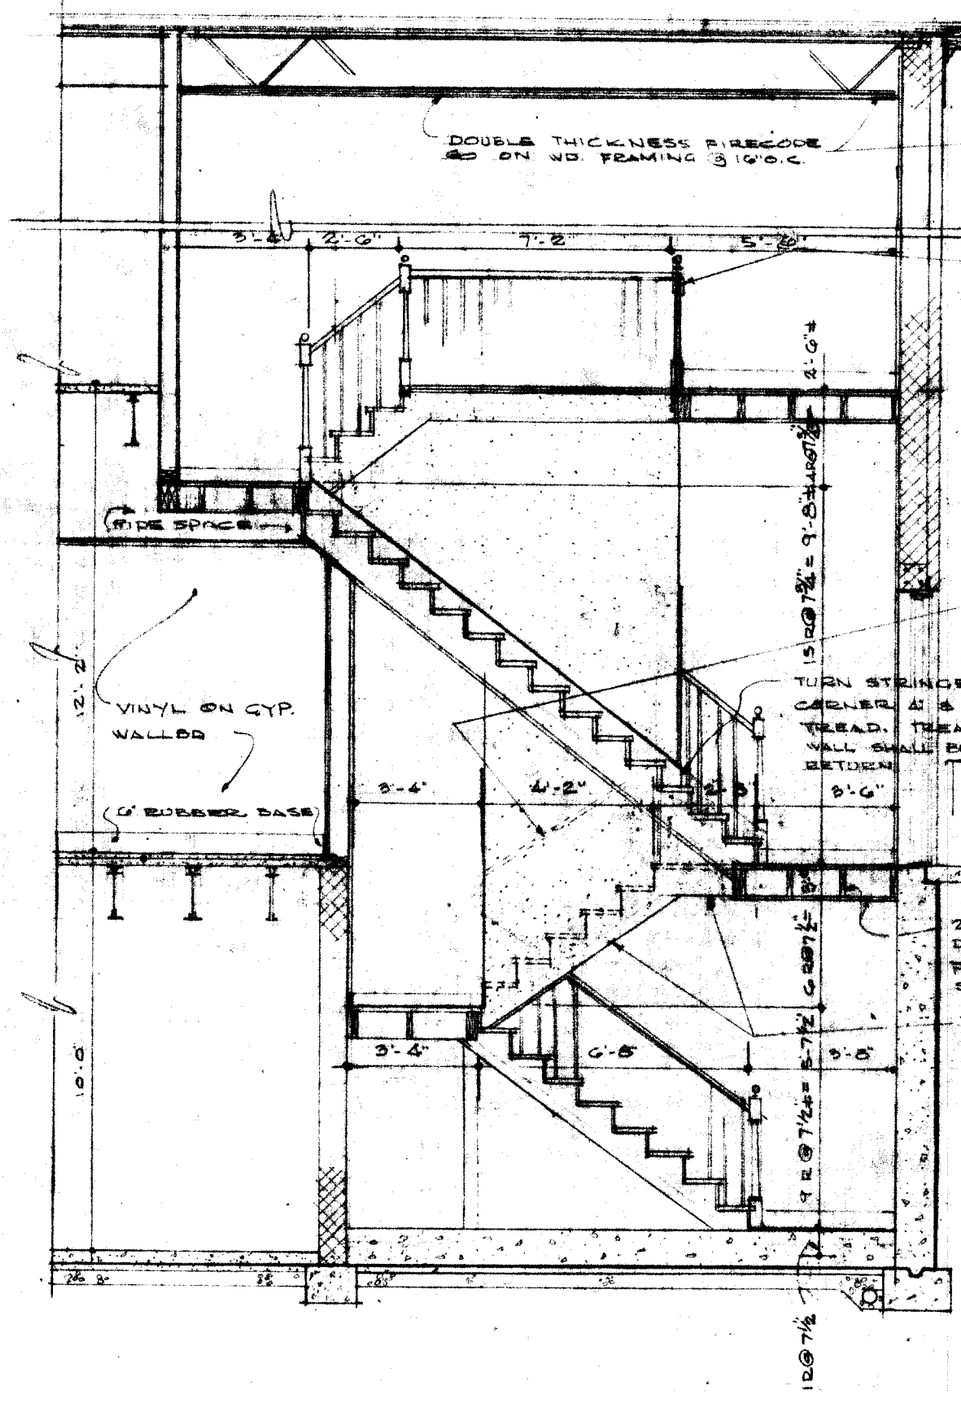

SECTION THRU STAIRS

SCALE: 1/4" = 1'-0"

ALLEY ELEVATION

SCALE: 1/8" = 1'-0"

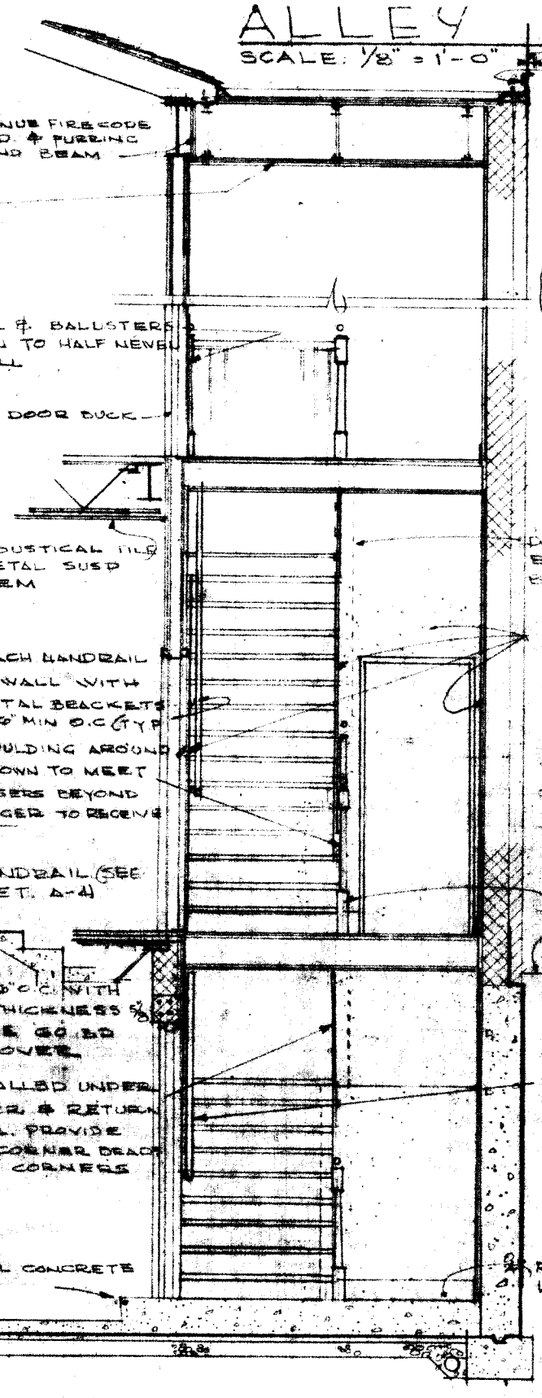

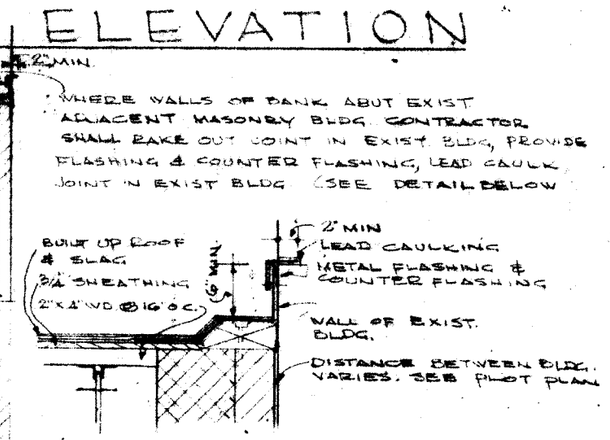

DET. FLASHING AT EXIST. MASONRY STRUCTURE

3/4" = 1'-0"

NEW BU
THE PEOPLES
MARKET & NORTH 2ND ST.
MR. HARRY H.

FE
2508
BALT
TEL
STRUCTU
PERRY &

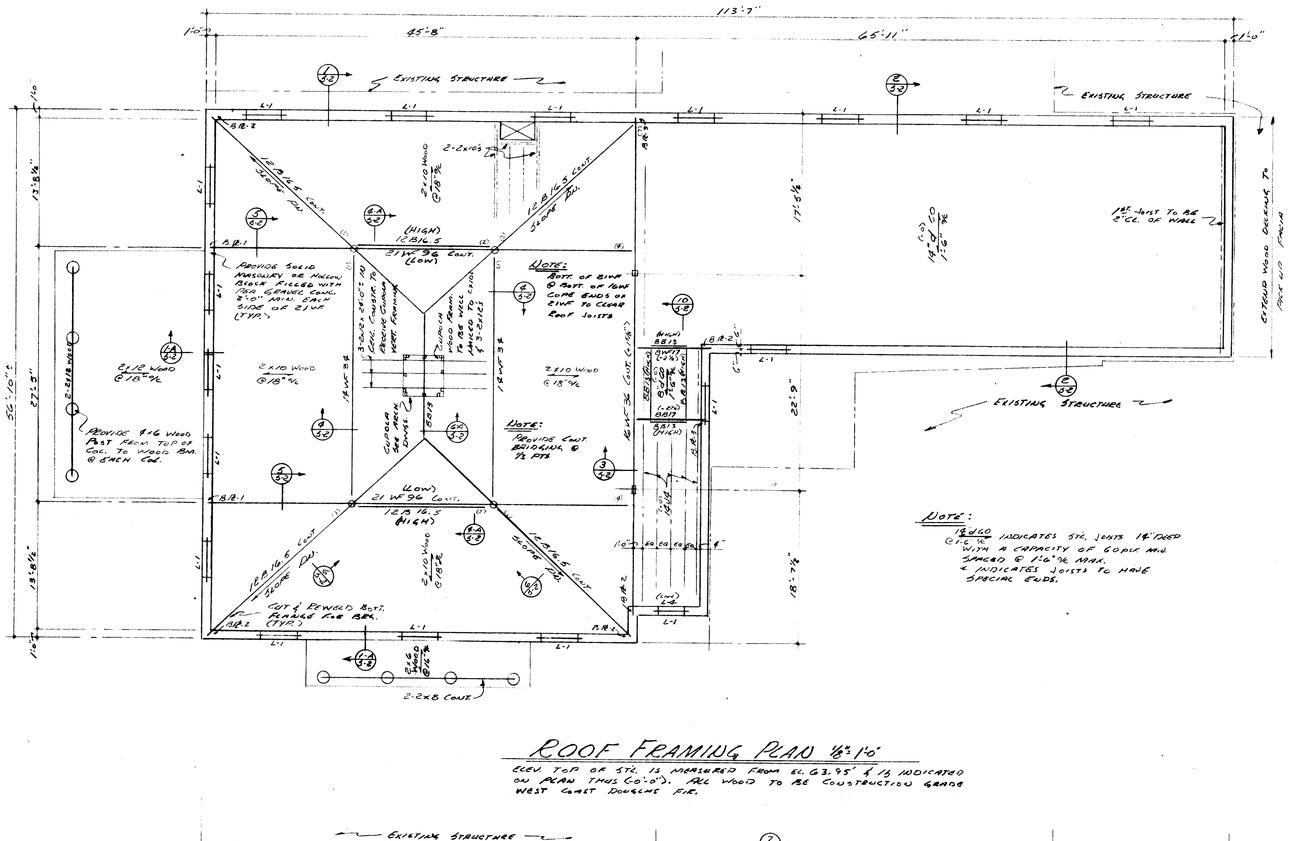

ROOF FRAMING PLAN 1/8" = 1'-0"

ELEV. TOP OF STL. IS MEASURED FROM EL. 63.95' & IS INDICATED ON PLAN THUS (0'-0"). ALL WOOD TO BE CONSTRUCTION GRADE WEST COAST DOUGLAS FIR.

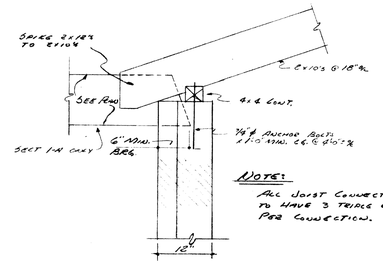

SECTION 1 & 1A 1/4" = 1'-0"

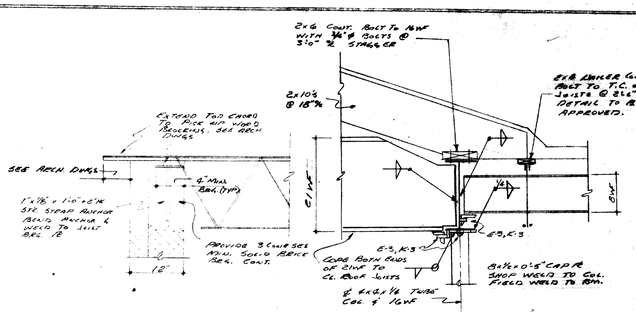

SECTION 2 1/4" = 1'-0"

SECTION 3 1/4" = 1'-0"

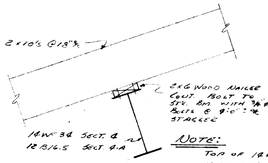

SECTION 4 & 4A 1/4" = 1'-0"

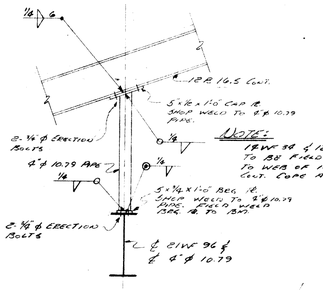

SECTION 5 1/4" = 1'-0"

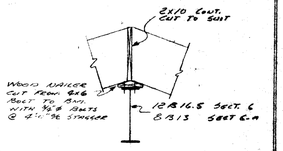

SECTION 6 & 6A 1/4" = 1'-0"

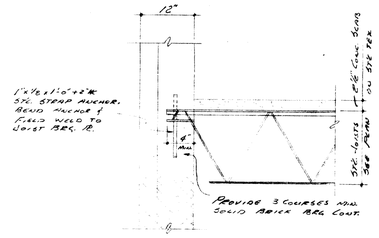

SECTION 7 1/4" = 1'-0"

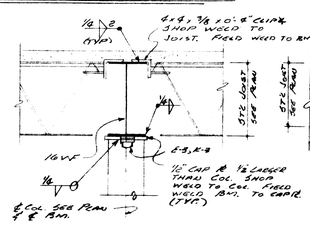

SECTION 8 1/4" = 1'-0"

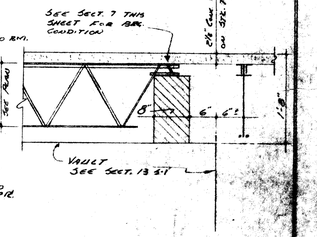

SECTION 9 1/4" = 1'-0"

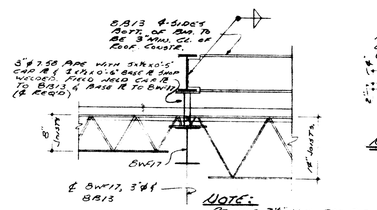

SECTION 10 3/4" = 1'-0"

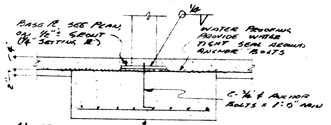

DETAIL "A"

TYPICAL COL. BASE & SPREAD FTG.

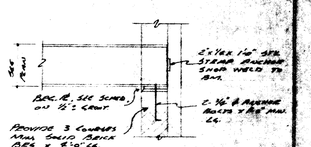

DETAIL "B"

TYP. STL. BM. BRG. ON MASONRY WALL

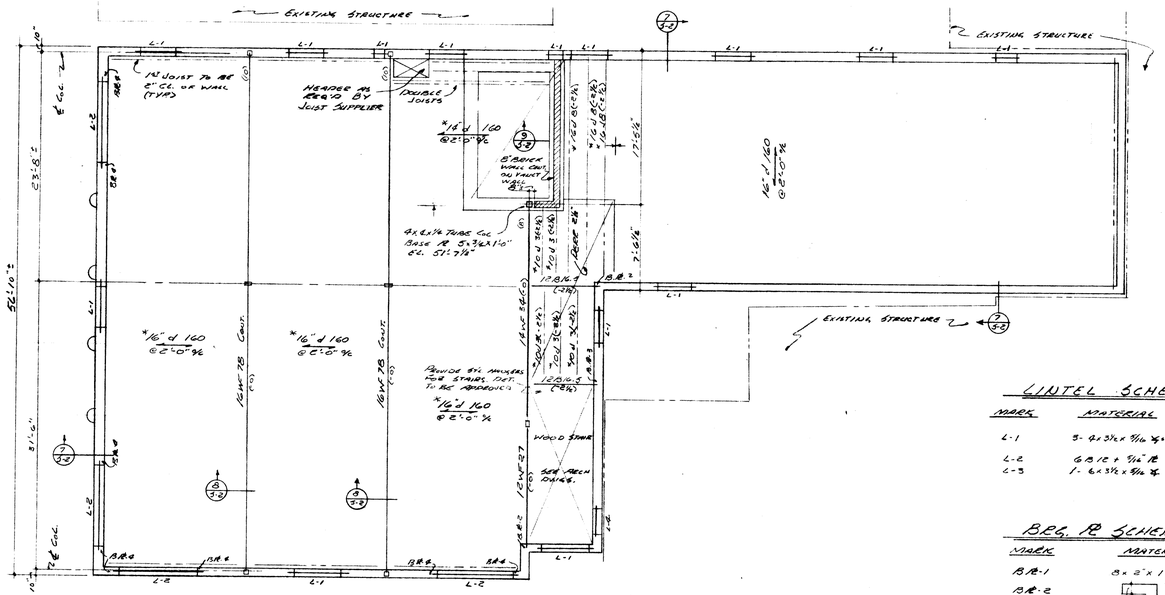

SECOND FLOOR FRAMING PLAN 1/8" = 1'-0"

ENTIRE 2ND FLOOR TO BE 2½" CONC. SLAB ON STL. PAN WITH 6x6 2/10 WIRE MESH ON STL. JOIST. ELEV. TOP OF CONC. = EL. 53.17' UNLESS OTHERWISE NOTED. SEE ARCH. DWGS. FOR ALL DEPRESSIONS.

LINTEL SCHEDULE

MARK	MATERIAL	REMARKS
L-1	3-∠s 3½x x 5/16 x ¼	JLL
L-2	6 B 12 + 5/16" PL	
L-3	1-∠ 3½x x 5/16 x ¼	

BRG. PL SCHEDULE

MARK	MATERIAL
B.R.-1	8 x 8 x 1'-10"
B.R.-2	⅜" PL
B.R.-3	7 x ⅜ x 1'-8"
B.R.-4	7 x ⅜ x 1'-0"

NEW BUILDING FOR
THE PEOPLES BANK OF DENTON
MARKET & NORTH 2ND ST. DENTON, CAROLINE COUNTY, MD.
MR. HARRY H. NUTTLE, PRESIDENT

BOARD OF EXAMINERS AND REGISTRATION OF ARCHITECTS STATE OF MARYLAND
No. 1-A

PERRY & LAMPRECHT MILFORD A. NILES

#6501
JULY 11, 1968
AS SHOWN
S-2 OF 5-C

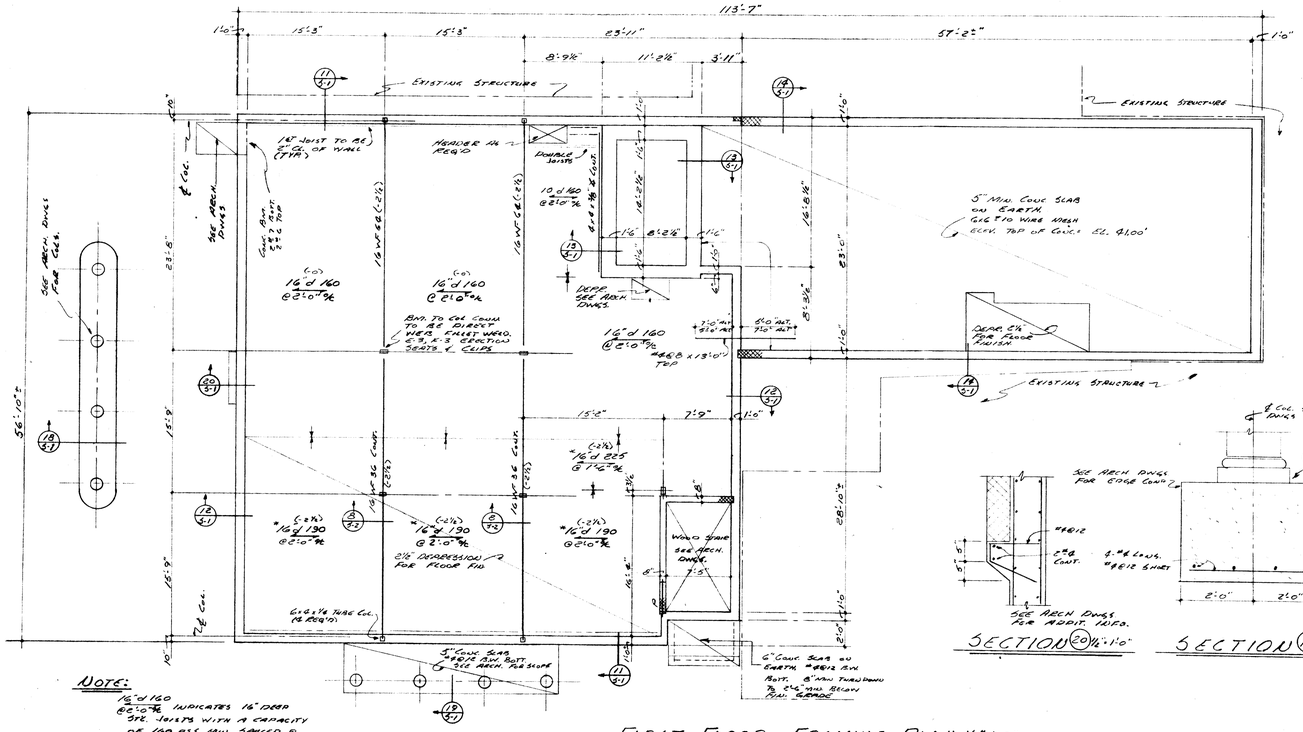

FIRST FLOOR FRAMING PLAN 1/8"=1'-0"

ENTIRE 1ST FLOOR TO BE 6 1/2" CONC. SLAB ON STE. TOP WITH 6x6 #10 MESH ON STE. JOISTS UNLESS OTHERWISE NOTED. ELEV. TOP OF STE. IS MEASURED FROM EL. 41.0' & IS INDICATED THUS (-0'-0") ON PLAN. SEE ARCH. DWGS. FOR DEP.

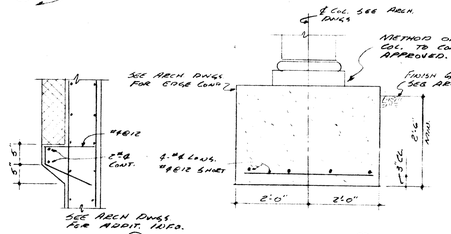

SECTION (20) 1/2"=1'-0"

SECTION (18) 1/2"=1'-0"

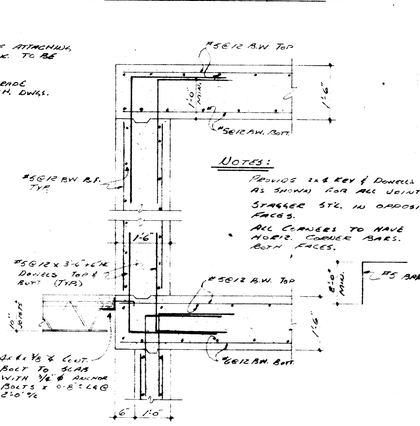

SECTION (13) 1/2"=1'-0"

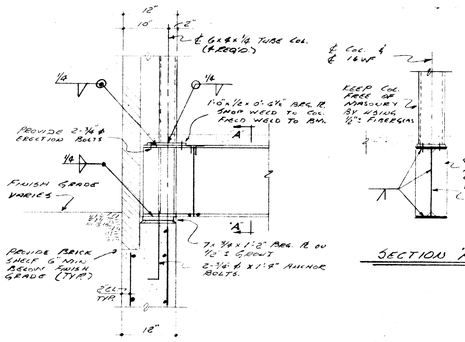

SECTION (11) 3/4"=1'-0"

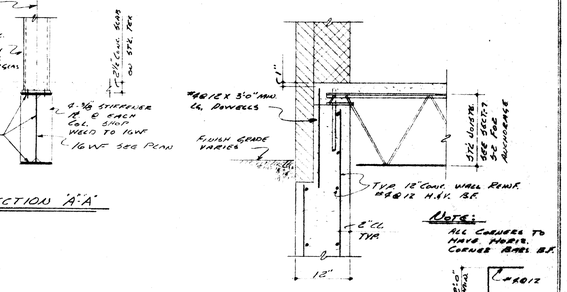

SECTION (12) 3/4"=1'-0"

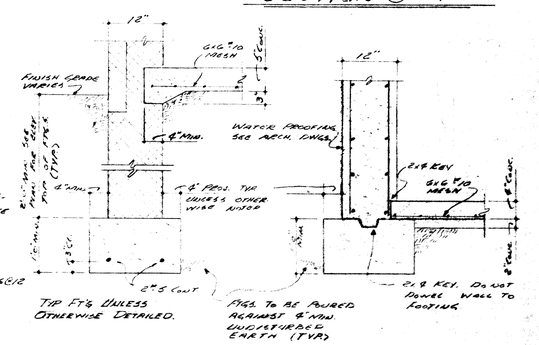

SECTION (14) 3/4"=1'-0"

SECTION (15) 3/4"=1'-0"

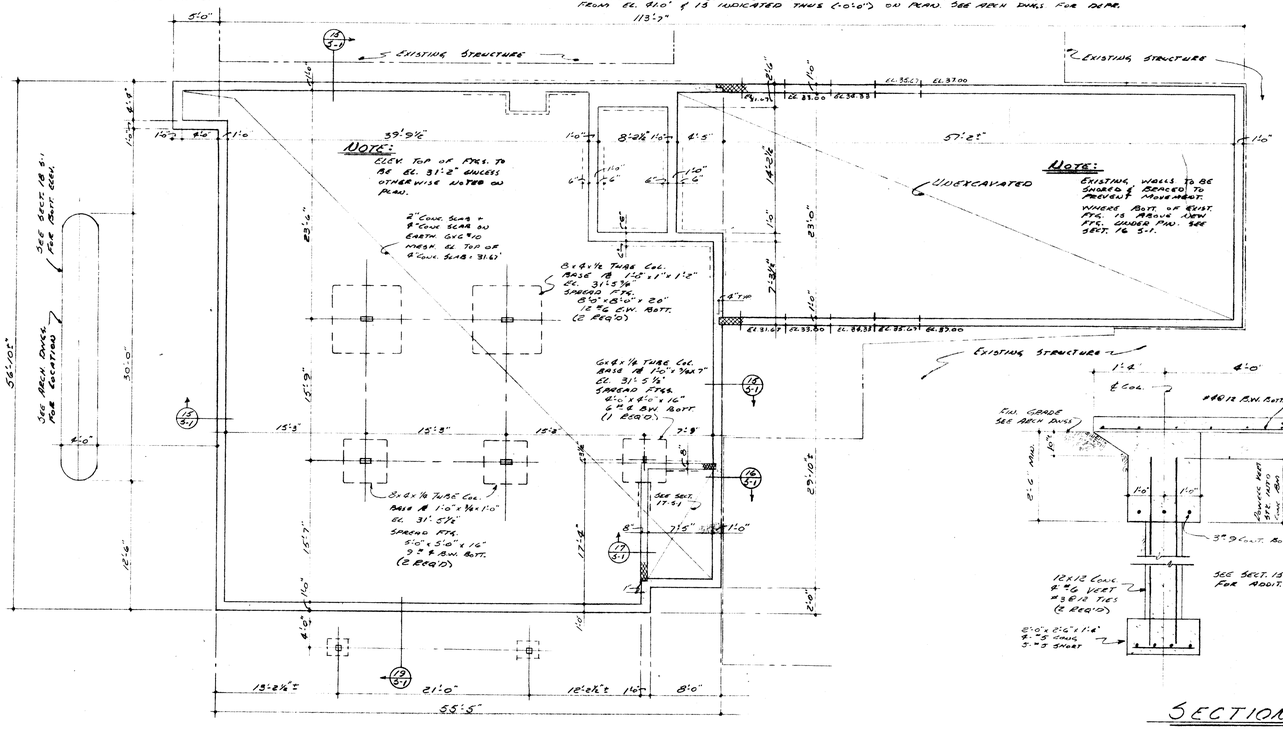

FOUNDATION & BASEMENT FRAMING PLAN 1/8"=1'-0"

SECT. TOP OF 9" CONC. SLAB TO BE EL. 31.0' EXCEPT @ STAIRS. COORD. SEE SECT. 17 S-1. ELEV. LISTED ON PLAN ARE TO TOP OF FTG. WHERE FTGS. ARE MASONRY WALLS MEET FTG. FOR CONC. WALLS ADJUST AS REQ'D. ALL PIPES PASSING THRU FOUNDATION WALL SHALL BE PROVIDED WITH SLEEVES.

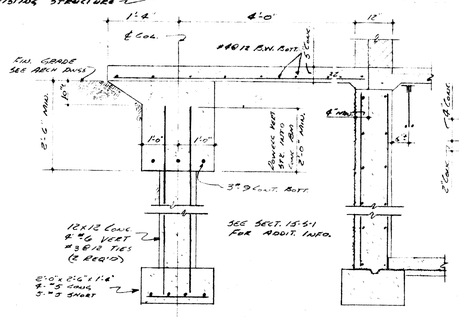

SECTION (19) 1/2"=1'-0"

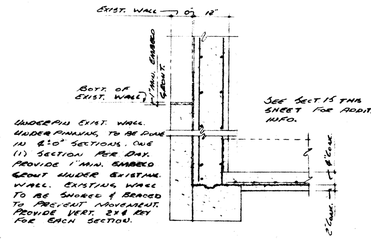

SECTION (16) 1/2"=1'-0"

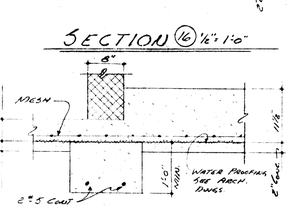

SECTION (17) 3/4"=1'-0"

GENERAL NOTES

FOUNDATIONS:
BOTT. OF ALL FT'GS TO BE 2'-0" MIN BELOW EXIST. GRADE. BOTT. OF ALL EXTERIOR FT'GS TO BE 3'-0" MIN BELOW FINISH GRADE. A SOIL BRG CAPACITY OF 3,000 P.S.F. WAS USED FOR FTG. DESIGN. IF SOIL OF THIS CAPACITY IS NOT ENCOUNTERED AT ELEVATIONS INDICATED ON PLAN FTGS SHALL BE LOWERED OR INCREASED AS DIRECTED BY THE ARCHITECT. ALL BACKFILL SHALL BE OF SUITABLE MATERIAL PLACED IN 8" MAX. DEEP LAYERS & COMPACTED BY MECHANICAL COMPACTORS. DO NOT BACKFILL AGAINST CONC. WALLS UNTIL 1ST FLOOR POUR IS CURED. (i.e. 2 3/4" CONC. ON JOISTS)

LINTELS:
ALL OPENINGS IN WALLS & PARTITIONS TO BE PROVIDED WITH LINTELS. LINTELS TO BE PRECAST OR STRUCT STE. AS DIRECTED BY THE ARCHITECT. ALL LINTELS TO HAVE 12" MIN BRG & TO BE SET IN FULL MORTAR BED. FOR OPENINGS FOR MECH. THRUES, AUGURS, ANY OTHER OPENINGS NOT SPECIFICALLY SHOWN PROVIDE 1-L 3 1/2"x3 1/2"x5/16" L FOR EACH 4" WALL THICKNESS FOR OPENINGS UP TO 6'-0" & 1-L 6x3 1/2"x5/16" L FOR EACH 4" WALL THICKNESS FOR OPENING UP TO 10'-0". PRECAST LINTELS TO HAVE 1-#4 REB. FOR EACH 4" WALL THICKNESS. (6" DEEP)

STRUCTURAL STE'L:
ALL FIELD & SHOP CONNECTIONS TO BE WELDED. ALL WELDING TO BE DONE BY CERTIFIED WELDERS IN ACCORDANCE WITH THE LATEST RECOMMENDATIONS OF THE A.W.S. E3, X3 ARE ERECTION SEATS & CLIPS AS MFG. BY J.H. WILLIAMS CO. BUFFALO N.Y. ALL BM TO BM & BM TO COL CONNECTIONS TO BE DIRECT WEB FILLET WELDED EQUIV TO SERIES "8" EWFDED.

JOIST BRIDGING:
ALL JOIST BRIDGING TO BE WELDED TO JOISTS & PERMITTED BMS OR ANCHORED TO PERIMITER WALLS. SPACING OF JOISTS TO BE IN ACCORDANCE WITH S.J.I. REQUIREMENTS. ALL DIAGONAL BRIDGING TO HAVE A MAX. L/r OF 200. ALL DIAG. BRIDGING TO BE WELDED AT CROSSING POINT.

ROOF JOISTS	5/8 ϕ HORIZ T&B
FLOOR JOISTS	5/8 ϕ HORIZ T&B & DIAG

LIVE LOADS:
THE FOLLOWING LIVE LOADS WERE USED FOR BLD'G DESIGN.

ROOF	30 p.s.f.
FLOOR	100 p.s.f.

TUBE COLS:
ALL TUBE COLS SHALL BE MFG. BY ONE OF THE FOLLOWING VAN HUFFEL TUBE CORP.; NATIONAL TUBE DIVISION OF U.S. STE.; REPUBLIC STE.; OR WELDED TUBE CO OF AMERICA.

NEW BUILDING FOR
THE PEOPLES BANK OF DENTON
MARKET & NORTH 2ND ST. DENTON, CAROLINE COUNTY, MD.
MR. HARRY H. NUTTLE, PRESIDENT

BOARD OF EXAMINERS AND REGISTRATION OF ARCHITECTS
DIST. A
STATE OF MARYLAND

PERRY & LAMPRECHT | MILFORD A. NILES

JOB NO. #6307
JULY 11, 1963
AS SHOWN
S-1 OF 5-6

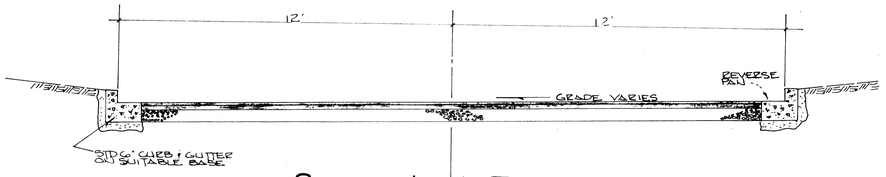

SECTION 'A-A' TYPICAL PAVING DETAIL

N.T.S.

1. PROVIDE 1" MIN. COMPACTED BITUMINOUS CONCRETE SURFACE COURSE (BAND SN) ON 2" MIN. COMPACTED BITUMINOUS CONCRETE BASE COURSE (BAND SN) ALL ON 6" MIN. COMPACTED BANK RUN GRAVEL SUB-BASE (GRAD. GP-1) LAID AND COMPACTED IN 2-3" LIFTS.
2. ONSITE CURBING SHALL BE STANDARD 6" HEIGHT CONCRETE CURB & GUTTER, 1' PAN PER M.S.H.A STD MD-620.02 TYP B. CURBING SHALL BE PLACED ON SUITABLE COMPACTED BASE. REVERSE PAN (SPILL GUTTER) SHALL BE PROVIDED WHERE SHOWN.
3. ALL AREAS REQUIRING ADDITIONAL FILL TO SUB-BASE GRADE, IE. UNDER EXISTING STRUCTURES TO BE RAZED, SHALL BE FILLED WITH SELECT MATERIAL-PLACED AND COMPACTED TO MOD. PROCTOR DENSITY OF 90% TO SUBGRADE. FILL SHALL BE PLACED IN MAX. 8" LIFTS AS ABOVE PER A.S.T.M. METHOD D 1557-66T.
4. CONTRACTOR SHALL OBSERVE FLOW ARROWS FOR PAVING DRAINAGE INTENT.
5. CONCRETE APRONS (EAST & WEST) SHALL BE 3000 PSI CONCRETE. SLABS TO BE EITHER 7" THICK PLAIN CONCRETE, OR 5" THICK CONC. REINFORCED WITH 6"x6"-10x10 GA WELDED WIRE FABRIC. BASE FOR BOTH ALTERNATES SHALL BE 8" MIN COMPACTED CR-6 LAID & COMPACTED IN 2-4" LIFTS. PREFORMED BITUMASTIC EXPANSION JOINTS SHALL BE PROVIDED BETWEEN PROP. APRONS AND GUTTER PANS & EX. STREET SLABS.

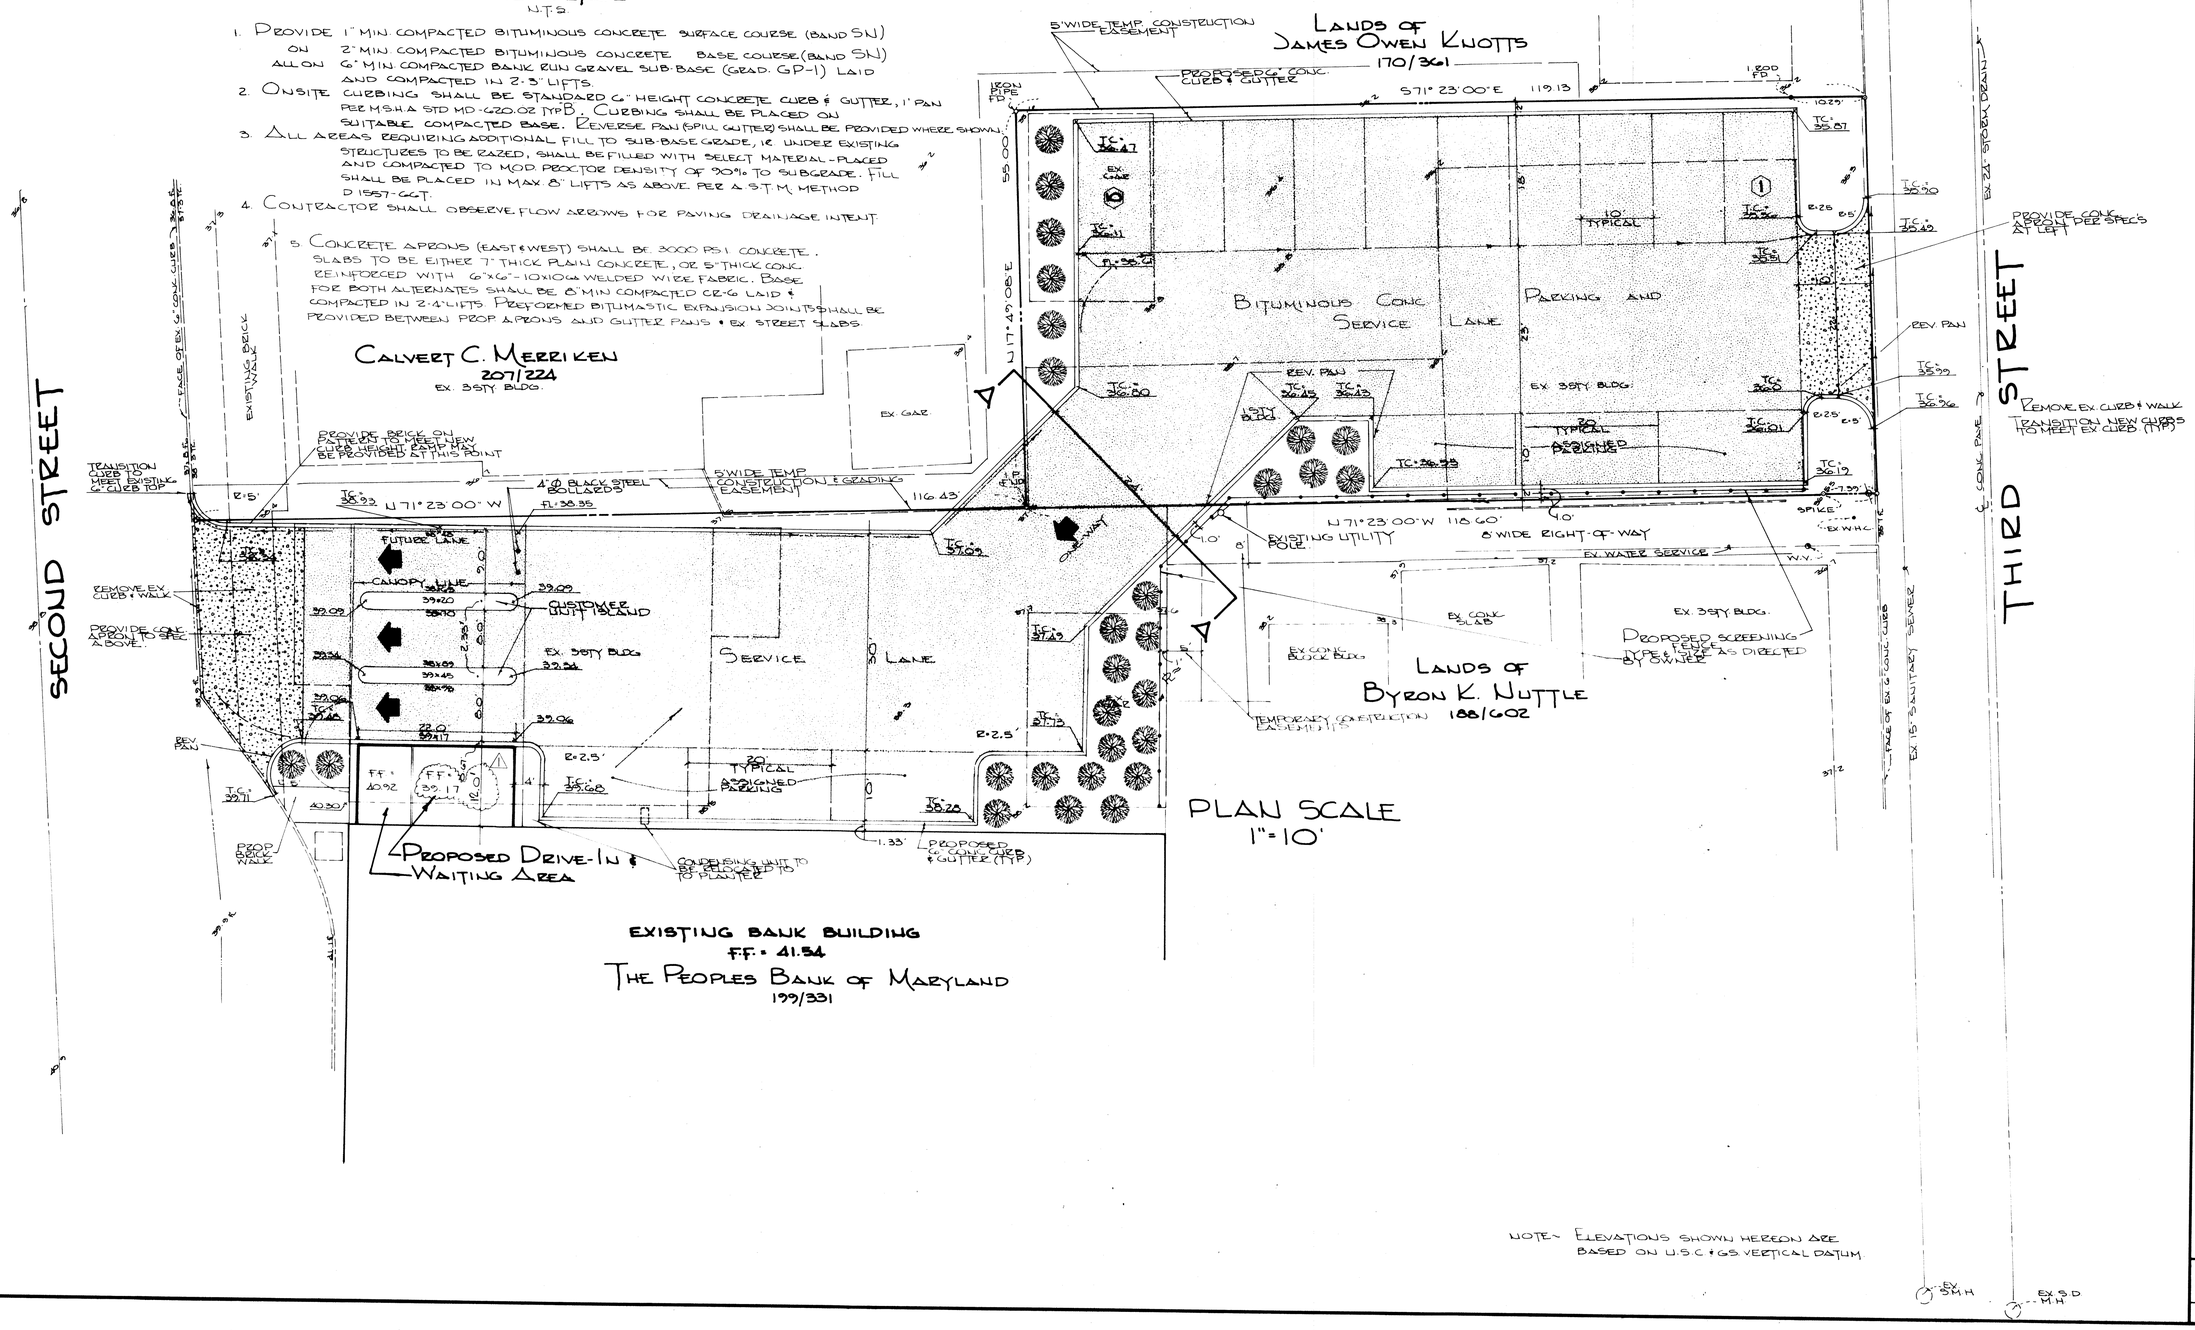

MCCRONE
J. R. McCrone Jr. Inc.
ENGINEERS ■ PLANNERS ■ SURVEYORS
ANNAPOLIS, MARYLAND
CENTREVILLE · CHESTERTOWN · DENTON · EASTON · ELKTON · LEONARDTOWN · PRINCE FREDERICK

DATE	SCALE	DRAWN BY	APPROVED	REVISION
APRIL 1983	1"=10'	WHITEHILL	T.V.	

JOB NO. 609409-5152
FOLDER REF. 2025
DATE 6/20/83

SITE AND GRADING PLAN

THE PEOPLES BANK OF MARYLAND

IN THE TOWN OF DENTON, THIRD DISTRICT, CAROLINE COUNTY MARYLAND

SHEET NO. SITE-1

FILE NO.

BRUNING 44-122 56154

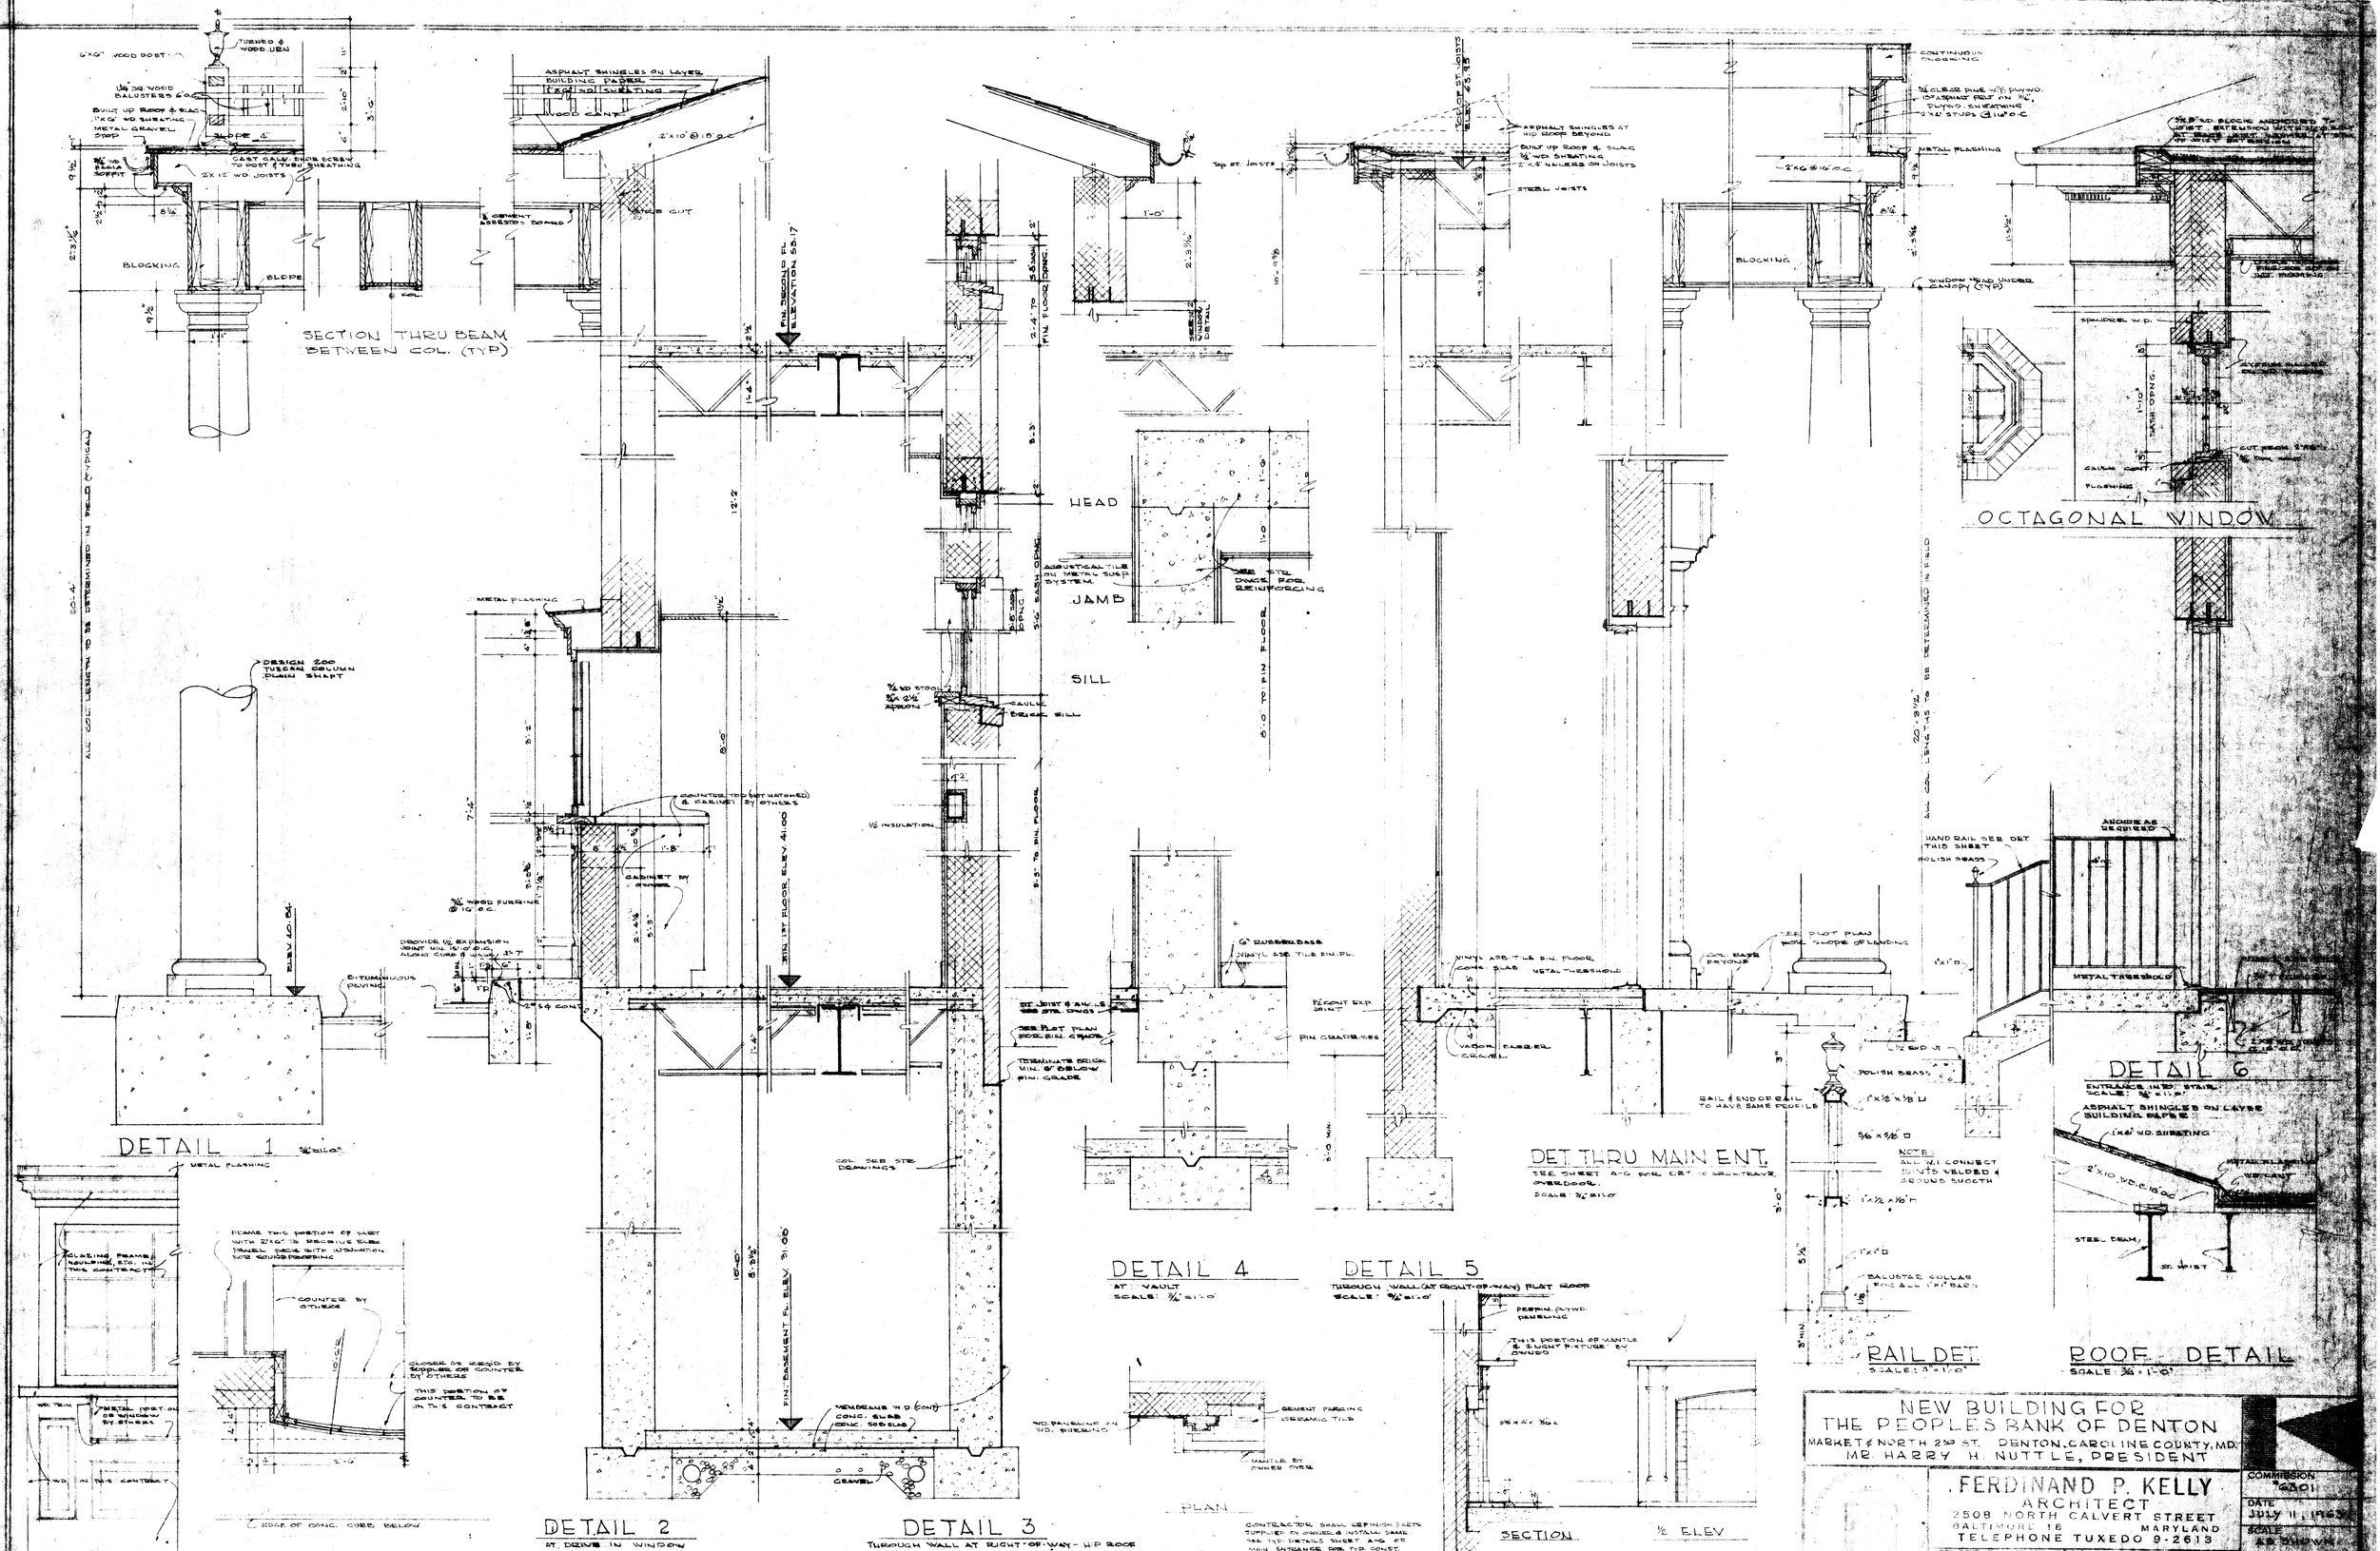
SECTION THRU BEAM BETWEEN COL. (TYP)
HEAD
JAMB
SILL
OCTAGONAL WINDOW
DETAIL 1
DETAIL 2
AT DRIVE IN WINDOW
DETAIL 3
THROUGH WALL AT RIGHT-OF-WAY - HIP ROOF
DETAIL 4
AT VAULT
DETAIL 5
THROUGH WALL (AT RIGHT-OF-WAY) FLAT ROOF
DET. THRU MAIN ENT.
DETAIL 6
ENTRANCE INTO STAIR
RAIL DET.
ROOF DETAIL
DETAILS DRIVE-IN WINDOW
DET. FIREPLACE IN BOARD RM
PLAN
SECTION
½ ELEV
NEW BUILDING FOR
THE PEOPLES BANK OF DENTON
MARKET & NORTH 2ND ST. DENTON, CAROLINE COUNTY, MD.
MR. HARRY H. NUTTLE, PRESIDENT
FERDINAND P. KELLY
ARCHITECT
2508 NORTH CALVERT STREET
BALTIMORE 18 MARYLAND
TELEPHONE TUXEDO 9-2613
STRUCTURAL ENGINEER
PERRY & LAMPRECHT
MECHANICAL ENGINEER
MILFORD A. NILES
COMMISSION #6301
DATE JULY 11, 1963
SCALE AS SHOWN
DRAWING

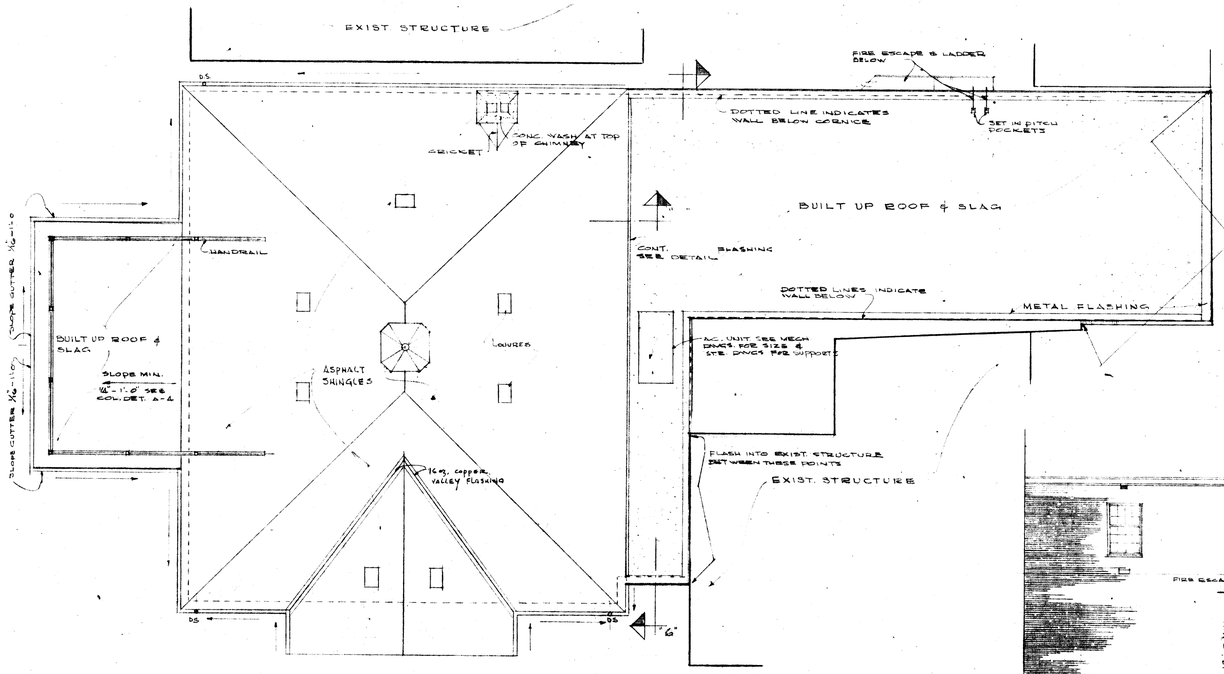

ROOF PLAN
SCALE: 1/8" = 1'-0"

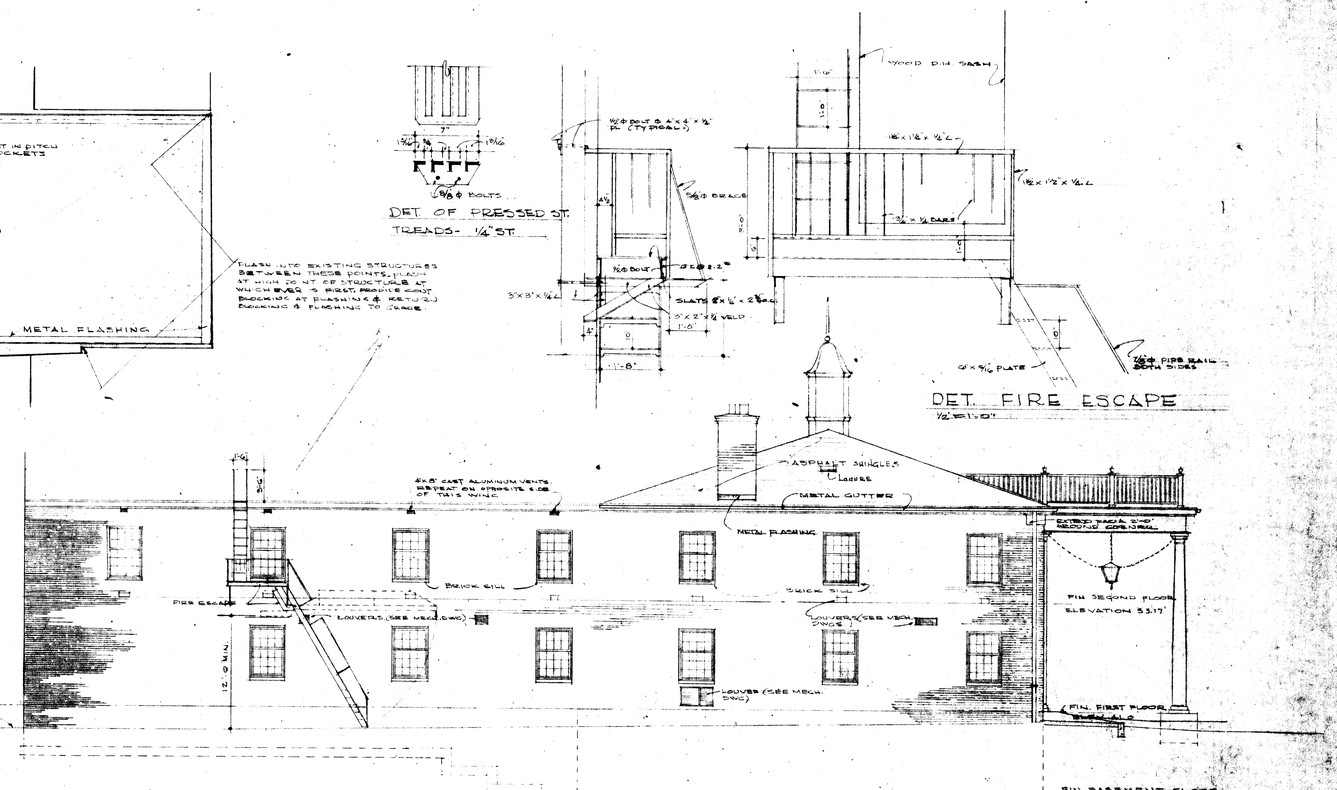

ALLEY ELEVATION
SCALE: 1/8" = 1'-0"

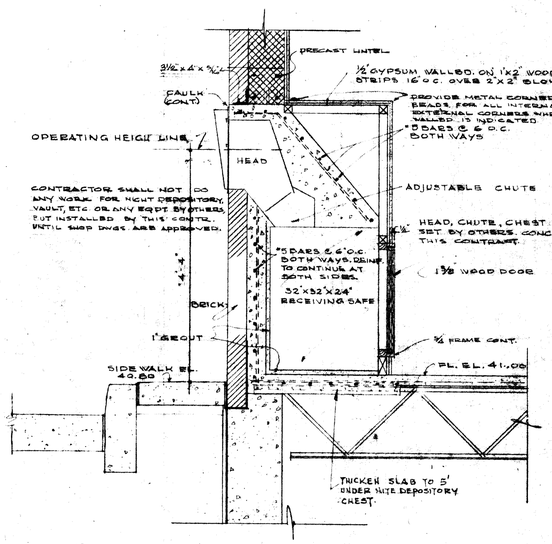

NIGHT DEPOSITORY DET.
SCALE: 3/4" = 1'-0"

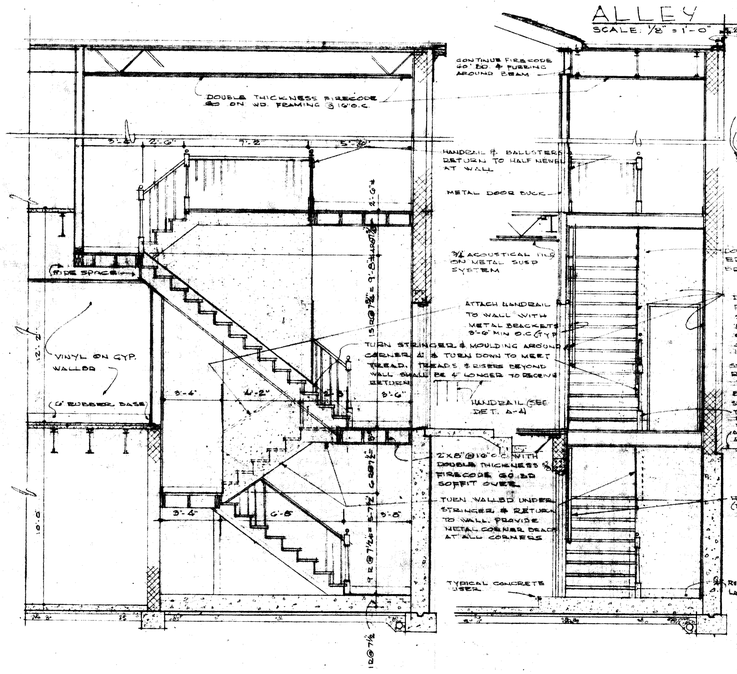

SECTION THRU STAIRS
SCALE 1/4" = 1'-0"

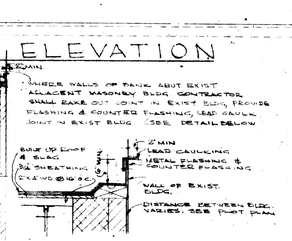

DET. FLASHING AT EXIST. MASONRY STRUCTURE
3/4" = 1'-0"

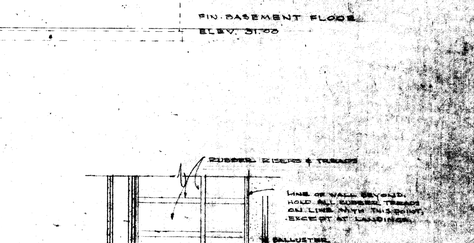

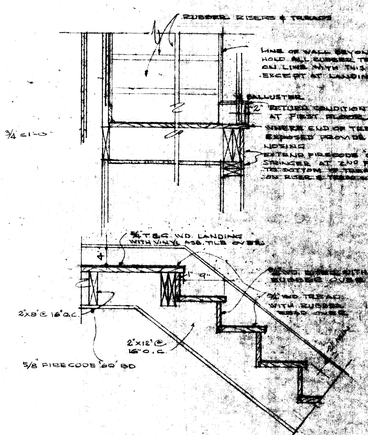

STAIR DETAILS
SCALE: 3/4" = 1'-0"

NEW BUILDING FOR
THE PEOPLES BANK OF DENTON
MARKET & NORTH 2ND ST. DENTON, CAROLINE COUNTY, MD.
MR. HARRY H. NUTTLE, PRESIDENT

FERDINAND P. KELLY
ARCHITECT
2508 NORTH CALVERT STREET
BALTIMORE 18 MARYLAND
TELEPHONE TUXEDO 9-2613

STRUCTURAL ENGINEER: PERRY & LAMPRECHT
MECHANICAL ENGINEER: MILFORD A. NILES

COMMISSION 2302
DATE JULY 11, 1968
SCALE AS SHOWN
DRAWING 3

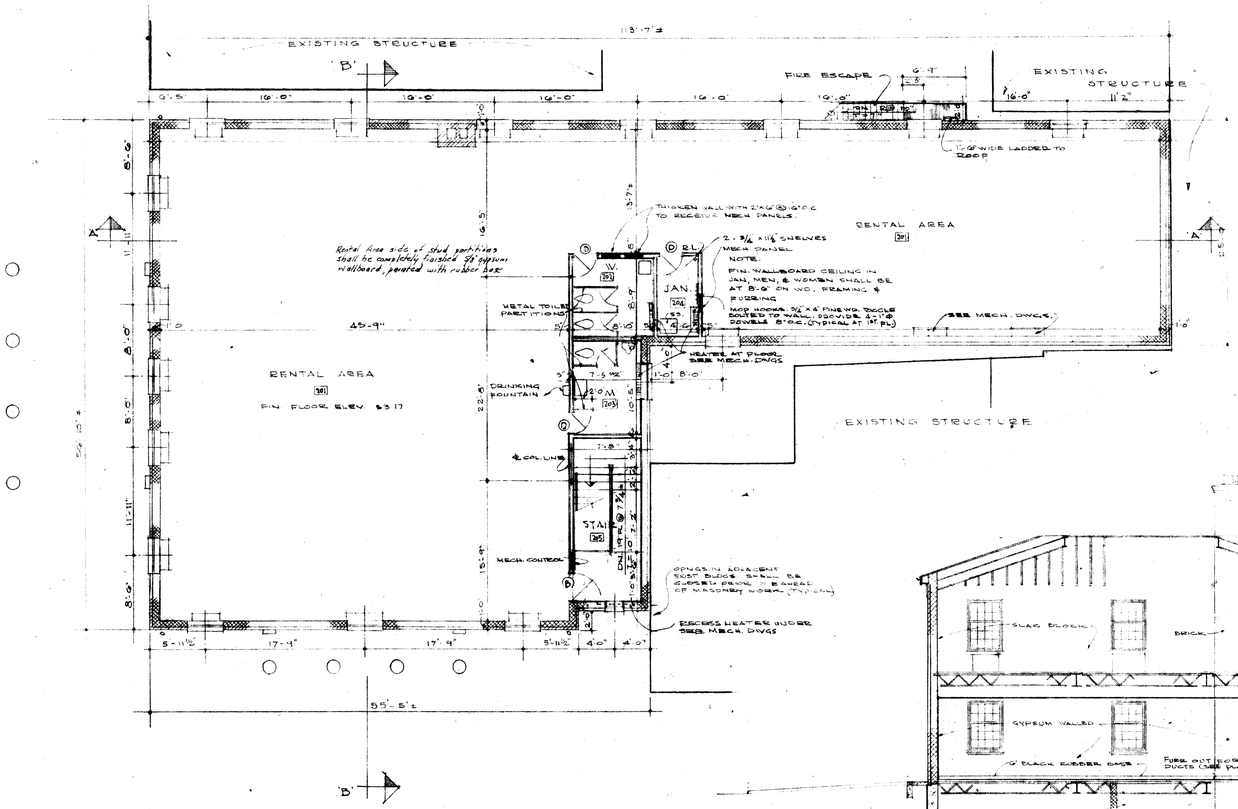

SECOND FLOOR PLAN
SCALE 1/8" = 1'-0"

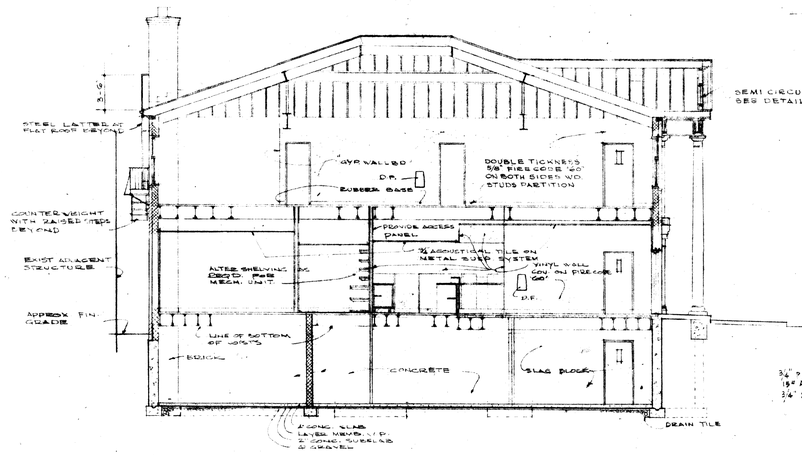

SECTION "B-B"
SCALE 1/8" = 1'-0"

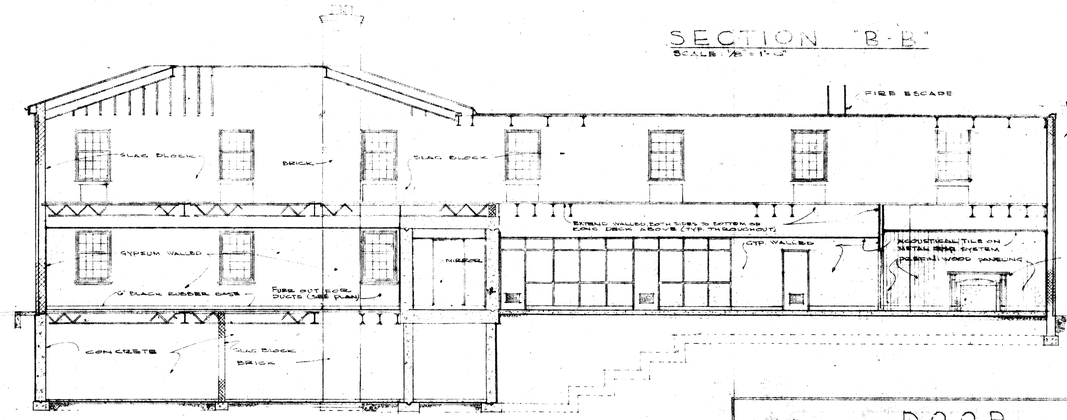

SECTION "A-A"
SCALE 1/8" = 1'-0"

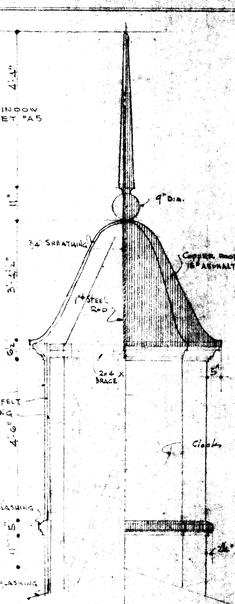

CUPOLA DETAILS
SCALE 1/2" = 1'-0"

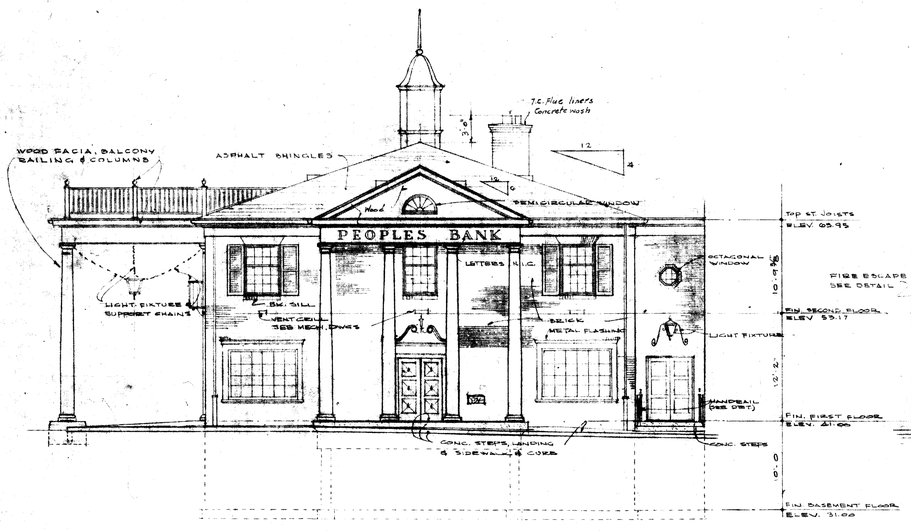

MARKET ST. ELEVATION
SCALE 1/8" = 1'-0"

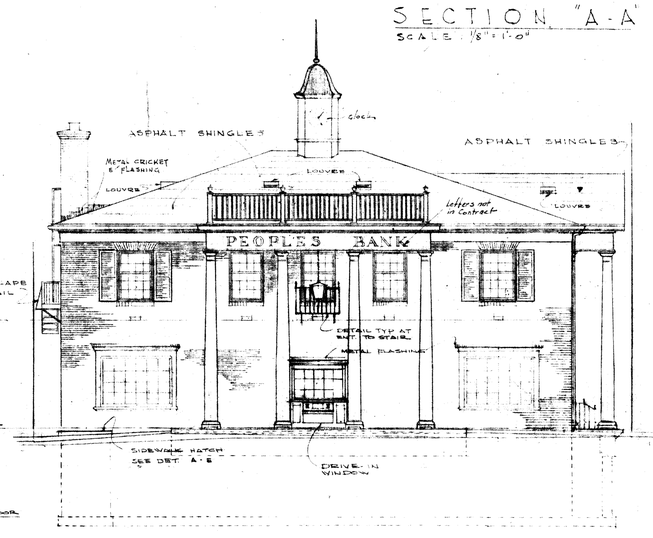

NORTH 2ND ST. ELEVATION
SCALE 1/8" = 1'-0"

DOOR SCHEDULE

SYMBOL	WIDTH X HEIGHT	THICKNESS	MATERIAL	FRAME	REMARKS
A	2 - 2'-6" x 7'-0"	1¾"	WOOD	WOOD	GLAZED, ALUM. GRILLES AT PUBLIC AREA ONLY
B	3'-0" x 7'-0"	1¾"	FLUSH STEEL	STEEL	1½ HOUR GLASS & WIRE GLASS AT STAIR AREA ONLY
C	3'-0" x 6'-8"	1¾"	* FLUSH WOOD	WOOD	* SOLID CORE
D	2'-8" x 6'-8"	1⅜"	* FLUSH WOOD	WOOD	* HOLLOW CORE
E	2'-0" x 6'-8"	1⅜"	* FLUSH WOOD	WOOD	* HOLLOW CORE
F	2 - 2'-0" x 6'-8"	1⅜"	* FLUSH WOOD	WOOD	* HOLLOW CORE

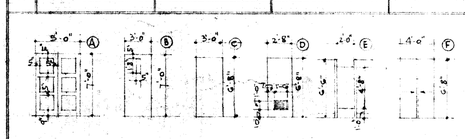

INTERIOR FINISH SCHEDULE

	Nº	SPACE	FLOOR	BASE	WAINSCOT	WALL	CEILING	REMARKS
2ND FLOOR	201	RENTAL AREA	CONCRETE	NONE	NONE	MASONARY * WALLBOARD	EXPOSED JOISTS	* AT INTERIOR PARTITIONS ONLY
	202	WOMENS TOILET	CERAMIC TILE	CERAMIC COVE	4' CERAMIC TILE	WALLBOARD	WALLBOARD	
	203	MENS TOILET	CERAMIC TILE	CERAMIC COVE	4' CERAMIC TILE	WALLBOARD	WALLBOARD	
	204	JANITOR	CONCRETE	NONE	NONE	WALLBOARD	WALLBOARD	
	205	STAIR	VINYL ASBESTOS	RUBBER	NONE	FIRECODE Co	FIRECODE Co	

ALL CLOSETS SHALL BE FINISHED AS AREA ADJACENT UNLESS OTHERWISE NOTED

NEW BUILDING FOR
THE PEOPLES BANK OF DENTON
MARKET & NORTH 2ND ST. DENTON, CAROLINE COUNTY, MD
MR. HARRY H. NUTTLE, PRESIDENT

FERDINAND P. KELLY
ARCHITECT
2508 NORTH CALVERT STREET
BALTIMORE 18 MARYLAND
TELEPHONE TUXEDO 5-2613

STRUCTURAL ENGINEER: PERRY & LAMPRECHT
MECHANICAL ENGINEER: MILFORD A. NILES

COMMISSION 5301
DATE JULY 11, 1966
SCALE AS SHOWN
DRAWING A2 OF 6